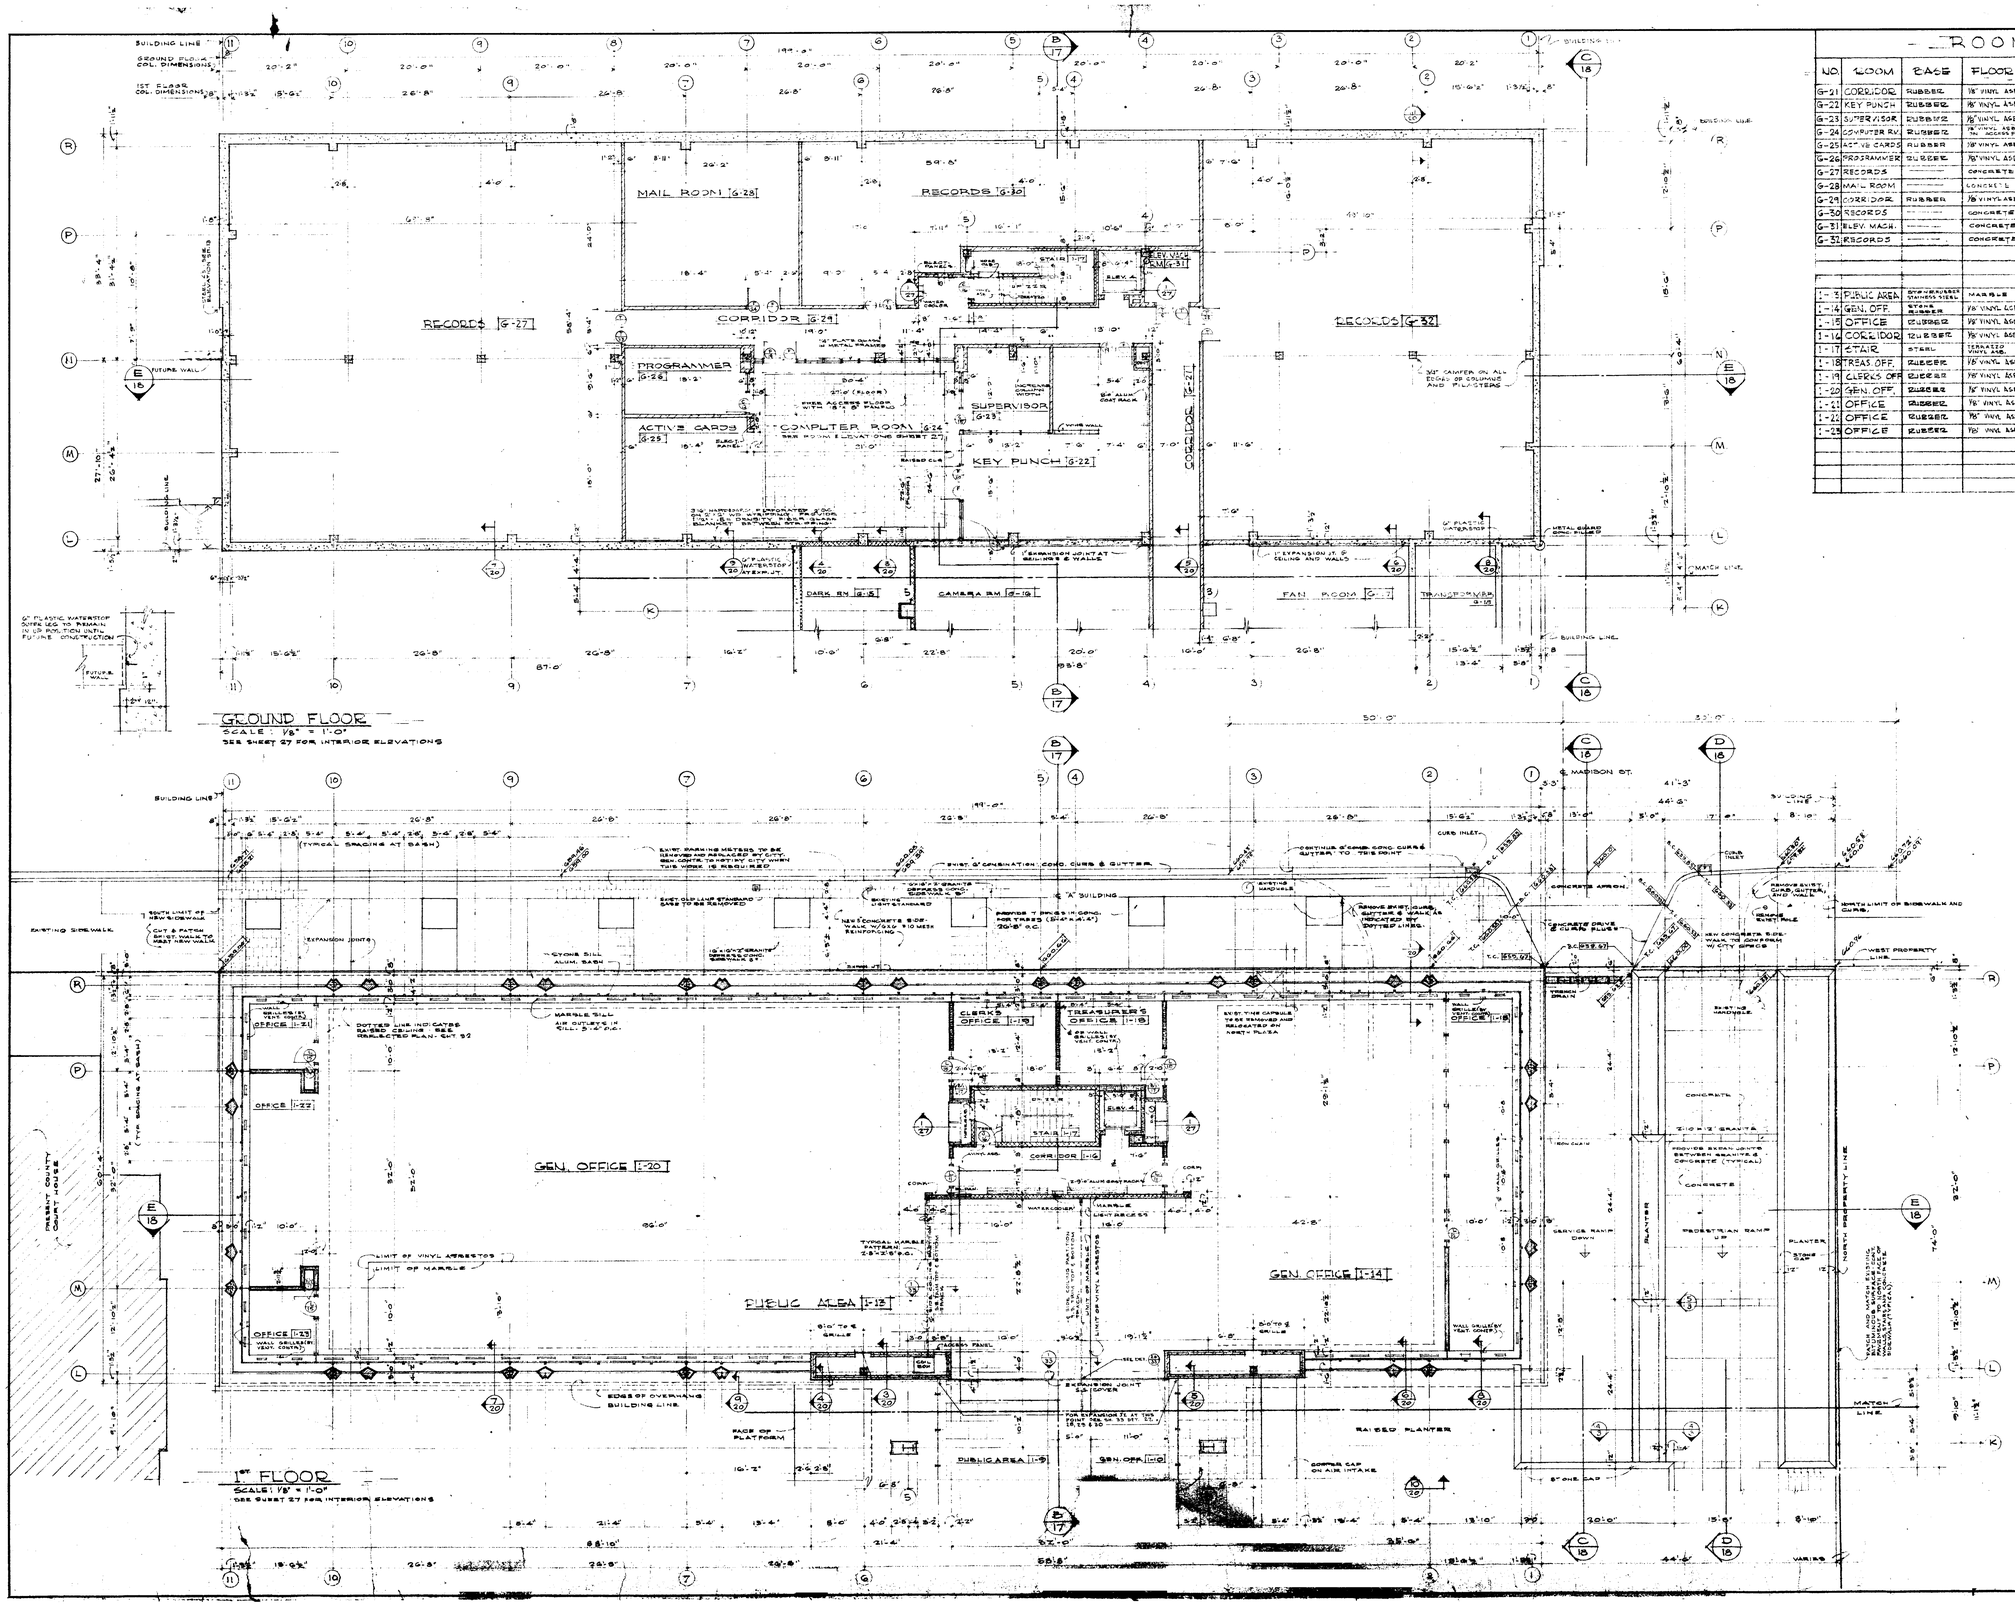

ROOM FINISH SCHEDULE

NO.	ROOM	BASE	FLOOR	WALLS NORTH	WALLS SOUTH	WALLS EAST	WALLS WEST	CEILING MATERIAL	CEILING HGT.	REMARKS
G-21	CORRIDOR	RUBBER	1/8" VINYL ASB.	CONC. BLK.	CONC. BLK.	—	CONC. BLK.	ACOUSTICAL PLAS.	8'-0"	
G-22	KEY PUNCH	RUBBER	1/8" VINYL ASB.	CONC. BLK.	METAL & SL. SCREEN CONC. BLK.	CONCRETE, PAINT HARDBOARD	METAL & SL. SCREEN CONC. BLK.	ACOUSTICAL PLAS.	8'-0"	SEE SHT. NO. 27 FOR ELEVATIONS
G-23	SUPERVISOR	RUBBER	1/8" VINYL ASB.	CONC. BLK.	METAL & SL. SCREEN CONC. BLK.	METAL & SL. SCREEN CONC. BLK.	CONCRETE OPAQ. GLASS	ACOUSTICAL PLAS.	8'-0"	
G-24	COMPUTER RM.	RUBBER	1/8" VINYL ASB. IN ACCESS FLR.	METAL & SL. SCREEN CONC. BLK.	METAL & SL. SCREEN CONC. BLK.	CONCRETE, PAINT METAL SCREEN	METAL & SL. SCREEN CONC. BLK.	ACOUSTICAL PLAS.	8'-0"	SEE SHT. NO. 27 FOR ELEVATIONS
G-25	ACTIVE CARDS	RUBBER	1/8" VINYL ASB.	CONC. BLK.	CONC. BLK.	CONCRETE, PAINT METAL SCREEN	CONC. BLK.	ACOUSTICAL PLAS.	8'-0"	
G-26	PROGRAMMER	RUBBER	1/8" VINYL ASB.	METAL & SL. SCREEN CONC. BLK.	CONC. BLK.	CONC. BLK.	CONC. BLK.	ACOUSTICAL PLAS.	8'-0"	
G-27	RECORDS	—	CONCRETE	CONCRETE CONC. BLK.	CONCRETE	CONCRETE	CONCRETE	EXPOSED	—	
G-28	MAIL ROOM	—	CONCRETE	CONC. BLK.	CONC. BLK.	CONC. BLK.	CONCRETE	EXPOSED	—	
G-29	CORRIDOR	RUBBER	1/8" VINYL ASB.	CONC. BLK.	CONC. BLK.	METAL & SL. SCREEN CONC. BLK.	CONC. BLK. METAL & SL. SCREEN	ACOUSTICAL PLAS.	8'-0"	SEE ELEVATIONS SHT. NO. 27
G-30	RECORDS	—	CONCRETE	CONC. BLK.	CONC. BLK.	CONC. BLK.	CONCRETE	EXPOSED	—	
G-31	ELEV. MACH.	—	CONCRETE	CONC. BLK.	CONC. BLK.	CONC. BLK.	CONC. BLK.	EXPOSED	—	
G-32	RECORDS	—	CONCRETE	CONCRETE	CONC. BLK.	CONCRETE CONC. BLK.	CONCRETE	EXPOSED	—	
1-12	PUBLIC AREA	RUBBER STAINLESS STEEL	MARBLE	STONE, ACOUS. PLAS. & OPEN	STONE & OPEN	ACOUS. PLAS., STONE & BRICK	MARBLE	ACOUS. PLAS.	9'-7" 13'-9"	ROOM FINISHES EXTEND TO MATCH LINE. SEE SHT. 11-17.
1-14	GEN. OFF.	RUBBER	1/8" VINYL ASB.	INDUSTRIAL GLASS, VINYL, WOOD	ACOUS. PLAS., GLASS, VINYL, WOOD, MARBLE	ACOUS. PLAS., WOOD, BRICK, MARBLE	ACOUS. PLAS., BRICK, MARBLE	ACOUS. PLAS.	9'-7" 13'-9"	MARBLE BASE & MARBLE WALLS. SEE ELEVATIONS SHT. NO. 27
1-15	OFFICE	RUBBER	1/8" VINYL ASB.	WOOD	WOOD	WOOD	BRICK	ACOUS. PLAS.	9'-7"	SEE ELEVATIONS SHT. NO. 27
1-16	CORRIDOR	RUBBER	1/8" VINYL ASB.	WOOD, GLASS	WOOD, GLASS	GLAZED TILE	WOOD, METAL	WOOD ACOUS. PLAS.	8'-0" 9'-7"	SEE ELEVATIONS SHT. NO. 27
1-17	STAIR	STEEL	TERRAZZO VINYL ASB.	GLAZED TILE	GLAZED TILE	GLAZED TILE	GLAZED TILE	ACOUS. PLAS.	8'-0"	SEE ELEVATIONS SHT. NO. 27
1-18	TREAS. OFF.	RUBBER	1/8" VINYL ASB.	VINYL GLASS WOOD	WOOD, GLASS	WOOD	BRICK	ACOUS. PLAS.	9'-7"	SEE ELEVATIONS SHT. NO. 27
1-19	CLERKS OFF.	RUBBER	1/8" VINYL ASB.	WOOD, GLASS	VINYL, GLASS WOOD	WOOD	BRICK	ACOUS. PLAS.	9'-7"	SEE ELEVATIONS SHT. NO. 27
1-20	GEN. OFF.	RUBBER	1/8" VINYL ASB.	ACOUS. PLAS. GL. VINYL, WOOD, MARB.	ACOUS. PLAS. GL. VINYL, WOOD	ACOUS. PLAS. BRICK, MARBLE	ACOUS. PLAS. BRICK	ACOUS. PLAS.	9'-7" 13'-9"	MARBLE BASE & MARBLE WALL. SEE ELEVATIONS SHT. NO. 27
1-21	OFFICE	RUBBER	1/8" VINYL ASB.	GLASS, WOOD	BRICK	WOOD, GLASS	BRICK	ACOUS. PLAS.	9'-7"	SEE ELEVATIONS SHT. NO. 27
1-22	OFFICE	RUBBER	1/8" VINYL ASB.	WOOD	BRICK	WOOD, GLASS VINYL	WOOD, GLASS VINYL	ACOUS. PLAS.	9'-7"	SEE ELEVATIONS SHT. NO. 27
1-23	OFFICE	RUBBER	1/8" VINYL ASB.	GLASS, WOOD	BRICK	BRICK	WOOD, GLASS	ACOUS. PLAS.	9'-7"	SEE ELEVATIONS SHT. NO. 27

COUNTY BUILDING FOR THE LAKE COUNTY PUBLIC BUILDING COMMISSION	
COUNTY AND WASHINGTON STREETS	WAUKEGAN, ILLINOIS
ARCHITECTS: W. A. GANSTER 222 WASHINGTON STREET	A. HENNIGHAUSEN WAUKEGAN, ILLINOIS
CONSULTING ARCHITECT	BRUNO LUNARDI
CONSULTING ENGINEER	WM. T. BROOKMAN
PROJECT MANAGER	LEONARD WICKLUND
DRAWING TITLE: GROUND FLOOR "B" WING 1ST FLOOR "B" WING	SHEET NO. 6
DATE: JUNE 10, 1965	JOB NO. 6202