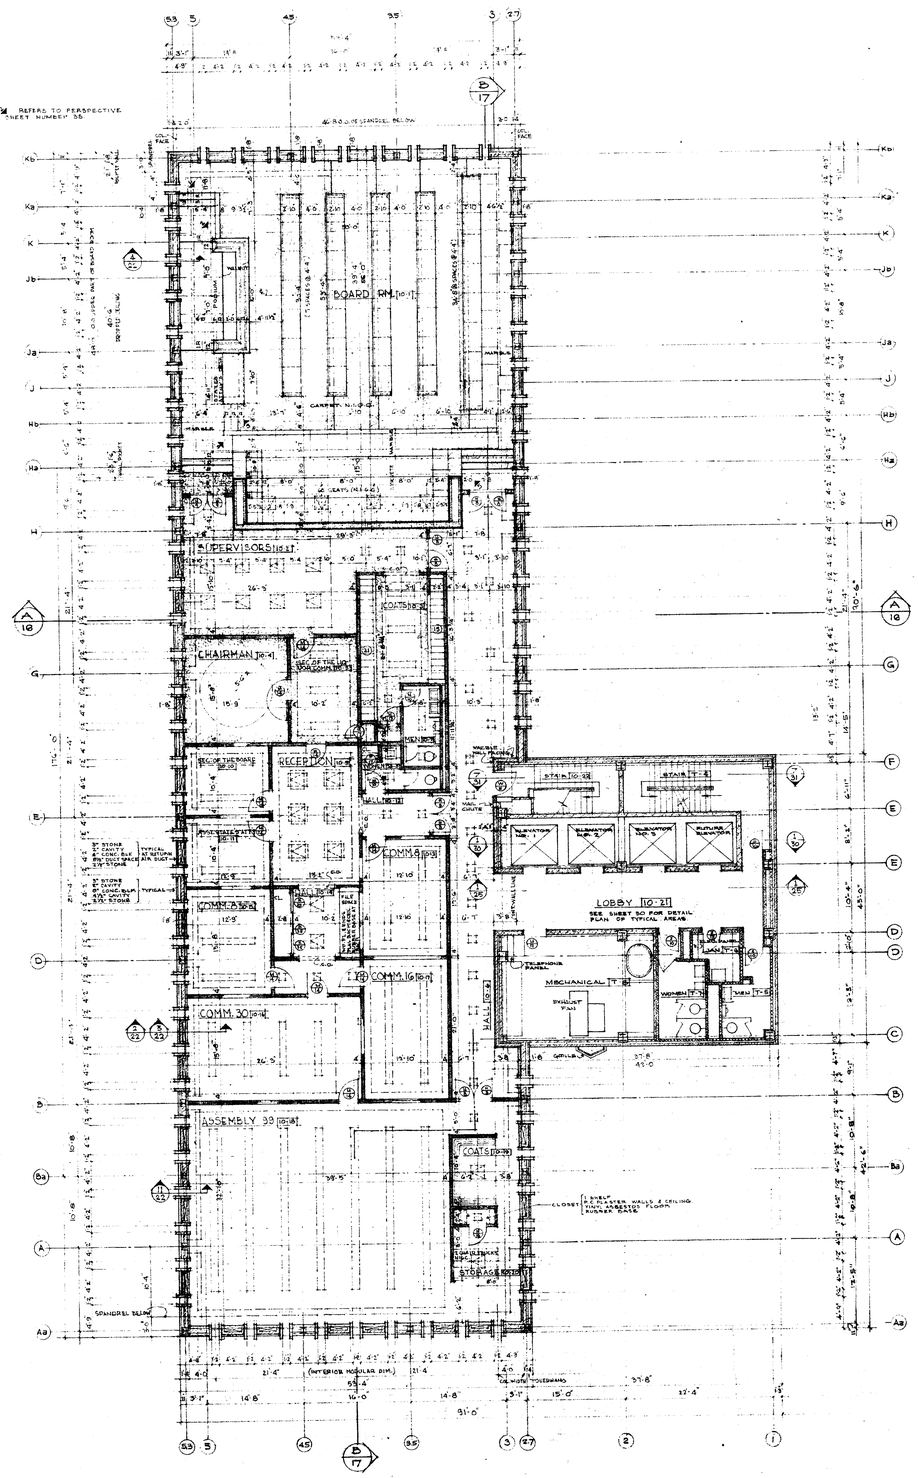

10TH FLOOR PLAN

SCALE 1/8" = 1'-0" FIN. FLOOR ELEV. 779'-9"

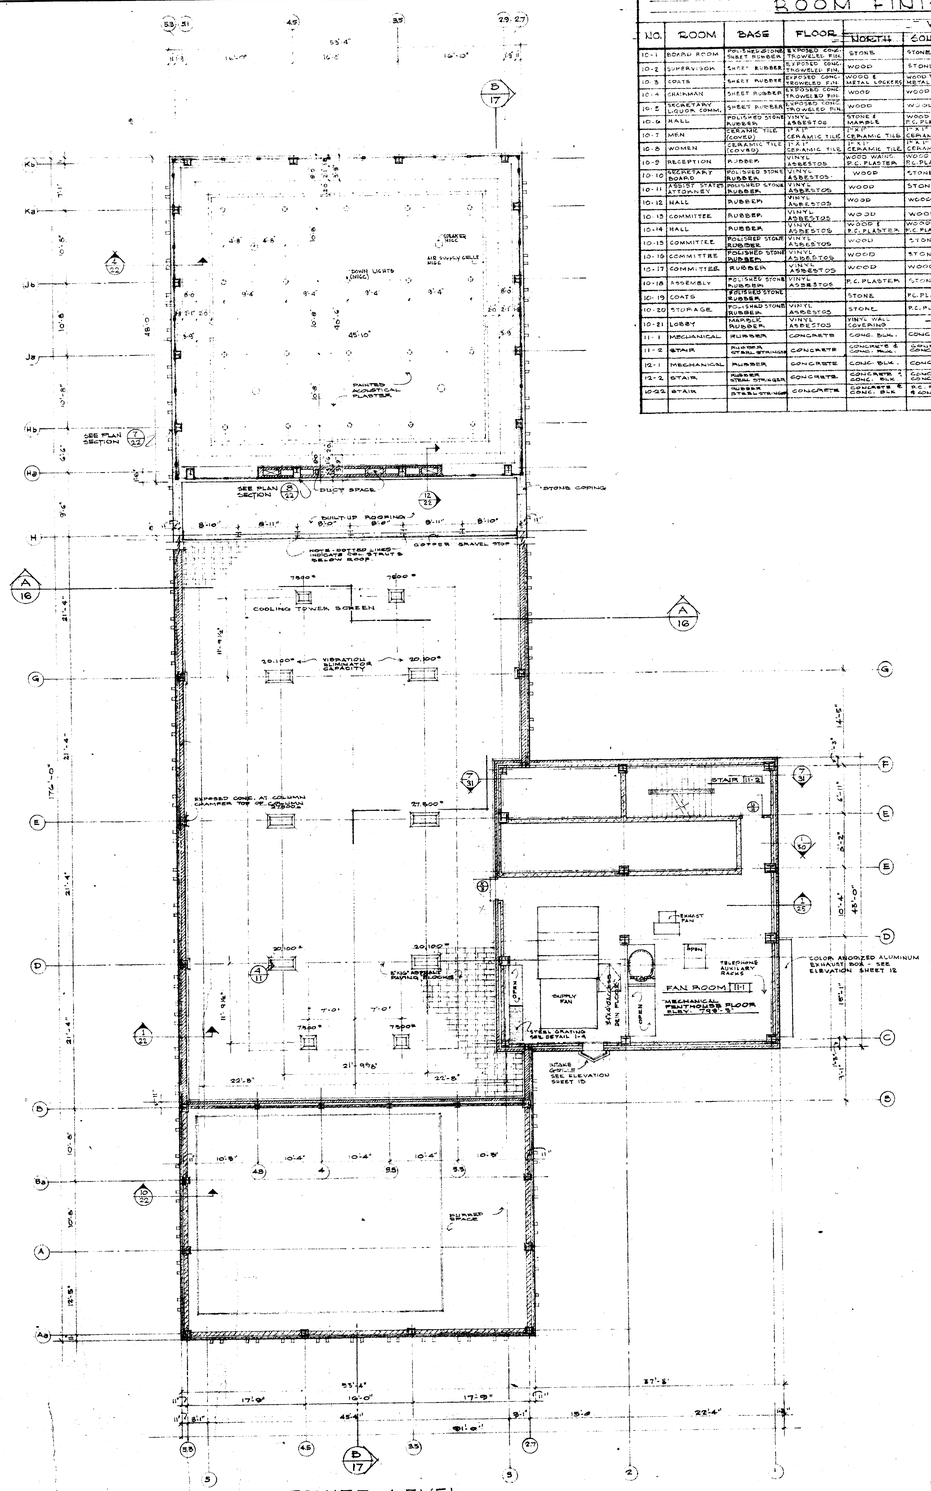

COOLING TOWER LEVEL

SCALE 1/8" = 1'-0" TOP OF INSULATION, ELEV. 792'-9"

ROOM FINISH SCHEDULE

NO.	ROOM	BASE	FLOOR	WALLS NORTH	WALLS SOUTH	WALLS EAST	WALLS WEST	CEILING MATERIAL	CEILING HGT.	REMARKS
10-1	BOARD ROOM	POLISHED STONE	EXPOSED CONC.	STONE	STONE			ACOUSTIC PLASTER	17'-3"	MARBLE FACING (SEE ELEVATIONS SHEET 11)
10-2	SUPERVISOR	SHEET RUBBER	TROWELED FIN.	WOOD	STONE	WOOD	MARBLE & WOOD	ACOUSTIC PLASTER	8'-0" 8'-10"	P.C. PLASTER SOFFIT
10-3	COATS	SHEET RUBBER	EXPOSED CONC.	WOOD & METAL LOCKERS	WOOD TRIM & METAL LOCKERS	WOOD	WOOD	ACOUSTIC PLASTER	8'-0" 8'-10"	P.C. PLASTER SOFFIT
10-4	CHAIRMAN	SHEET RUBBER	TROWELED FIN.	WOOD	WOOD	WOOD	WOOD	ACOUSTIC PLASTER	8'-0" 8'-10"	WOOD & P.C. PLASTER SOFFIT
10-5	SECRETARY LIQUOR COMM.	SHEET RUBBER	EXPOSED CONC. TROWELED FIN.	WOOD	WOOD	WOOD	WOOD	ACOUSTIC PLASTER	8'-0" 8'-10"	P.C. PLASTER SOFFIT
10-6	HALL	POLISHED STONE RUBBER	VINYL ASBESTOS	STONE & MARBLE	WOOD WAINS. P.C. PLAS. MARBLE	WOOD WAINS P.C. PLASTER	WOOD & MARBLE	ACOUSTIC PLASTER	8'-0"	
10-7	MEN	CERAMIC TILE (COVED)	TILE CERAMIC TILE	TILE CERAMIC TILE	TILE CERAMIC TILE	TILE CERAMIC TILE	TILE CERAMIC TILE	P.C. PLASTER	8'-0"	
10-8	WOMEN	CERAMIC TILE (COVED)	TILE CERAMIC TILE	TILE CERAMIC TILE	CERAMIC TILE	CERAMIC TILE	CERAMIC TILE	P.C. PLASTER	8'-0"	
10-9	RECEPTION	RUBBER	VINYL ASBESTOS	WOOD WAINS. P.C. PLASTER	WOOD WAINS. P.C. PLASTER	WOOD WAINS. P.C. PLASTER	WOOD WAINS. P.C. PLASTER	ACOUSTIC PLASTER	8'-0" 8'-10"	P.C. PLASTER SOFFIT
10-10	SECRETARY BOARD	POLISHED STONE RUBBER	VINYL ASBESTOS	WOOD	STONE	WOOD	WOOD	ACOUSTIC PLASTER	8'-0" 8'-10"	P.C. PLASTER SOFFIT
10-11	ASSIST STATE ATTORNEY	POLISHED STONE RUBBER	VINYL ASBESTOS	WOOD	STONE	WOOD	WOOD	ACOUSTIC PLASTER	8'-0" 8'-10"	P.C. PLASTER SOFFIT
10-12	HALL	RUBBER	VINYL ASBESTOS	WOOD	WOOD	WOOD WAINS. P.C. PLASTER	WOOD WAINS. P.C. PLASTER	ACOUSTIC PLASTER	8'-0"	
10-13	COMMITTEE	RUBBER	VINYL ASBESTOS	WOOD	WOOD	WOOD	WOOD	ACOUSTIC PLASTER	8'-0" 8'-10"	P.C. PLASTER SOFFIT
10-14	HALL	RUBBER	VINYL ASBESTOS	WOOD & P.C. PLASTER	WOOD DOORS P.C. PLAS. BASE	WOOD & P.C. PLASTER	WOOD & P.C. PLASTER	ACOUSTIC PLASTER	8'-0"	
10-15	COMMITTEE	POLISHED STONE RUBBER	VINYL ASBESTOS	WOOD	STONE	WOOD	WOOD	ACOUSTIC PLASTER	8'-0" 8'-10"	P.C. PLASTER SOFFIT
10-16	COMMITTEE	POLISHED STONE RUBBER	VINYL ASBESTOS	WOOD	STONE	WOOD	WOOD	ACOUSTIC PLASTER	8'-0" 8'-10"	P.C. PLASTER SOFFIT
10-17	COMMITTEE	RUBBER	VINYL ASBESTOS	WOOD	WOOD	WOOD	WOOD	ACOUSTIC PLASTER	8'-0" 8'-10"	P.C. PLASTER SOFFIT
10-18	ASSEMBLY	POLISHED STONE RUBBER	VINYL ASBESTOS	P.C. PLASTER	STONE	STONE	WOOD	ACOUSTIC PLASTER	8'-0" 10'-0"	P.C. PLASTER SOFFIT
10-19	COATS	POLISHED STONE RUBBER		STONE	P.C. PLASTER	P.C. PLASTER	P.C. PLASTER	P.C. PLASTER	8'-0"	
10-20	STORAGE	POLISHED STONE RUBBER	VINYL ASBESTOS	STONE	P.C. PLASTER	STONE	P.C. PLASTER	P.C. PLASTER	8'-0"	
10-21	LOBBY	MARBLE RUBBER	VINYL ASBESTOS	VINYL WALL COVERING	—	MARBLE	MARBLE	ACOUSTIC PLASTER	8'-0" 10'-0"	
11-1	MECHANICAL	RUBBER	CONCRETE	CONC. BLK.	CONC. BLK.	CONC. BLK.	CONC. BLK.	EXPOSED CONC.		
11-2	STAIR	RUBBER NOSING STRINGER	CONCRETE	CONCRETE & CONC. BLK.	CONCRETE & CONC. BLK.	P.C. PLASTER & CONC. BLK.	CONCRETE & CONC. BLK.	EXPOSED CONC.		
12-1	MECHANICAL	RUBBER	CONCRETE	CONC. BLK.	CONC. BLK.	CONC. BLK.	CONC. BLK.	EXPOSED CONC.		
12-2	STAIR	RUBBER NOSING STRINGER	CONCRETE	CONCRETE & CONC. BLK.	CONCRETE & CONC. BLK.	P.C. PLASTER & CONC. BLK.	CONCRETE & CONC. BLK.	P.C. PLASTER	10'-7½"	
10-22	STAIR	RUBBER STRINGER	CONCRETE	CONCRETE & CONC. BLK.	P.C. PLASTER & CONC. BLK.	P.C. PLASTER & CONC. BLK.	CONCRETE & CONC. BLK.	P.C. PLASTER	8'-0"	

* SEE SHT. NO. 26 FOR INTERIOR ELEVATIONS OF DR FINISH

N

COUNTY BUILDING FOR THE LAKE COUNTY PUBLIC BUILDING COMMISSION	
COUNTY AND WASHINGTON STREETS	WAUKEGAN, ILLINOIS
ARCHITECTS: W. A. GANSTER 222 WASHINGTON STREET	A. HENNIGHAUSEN WAUKEGAN, ILLINOIS
CONSULTING ARCHITECT	BRUNO LUNARDI
CONSULTING ENGINEER	WM. T. BROOKMAN
PROJECT MANAGER	LEONARD WICKLUND
DRAWING TITLE: 10TH FLOOR PLAN COOLING TOWER LEVEL	SHEET NO. 10
DATE: JUNE 10, 1963	JOB NO. 6202