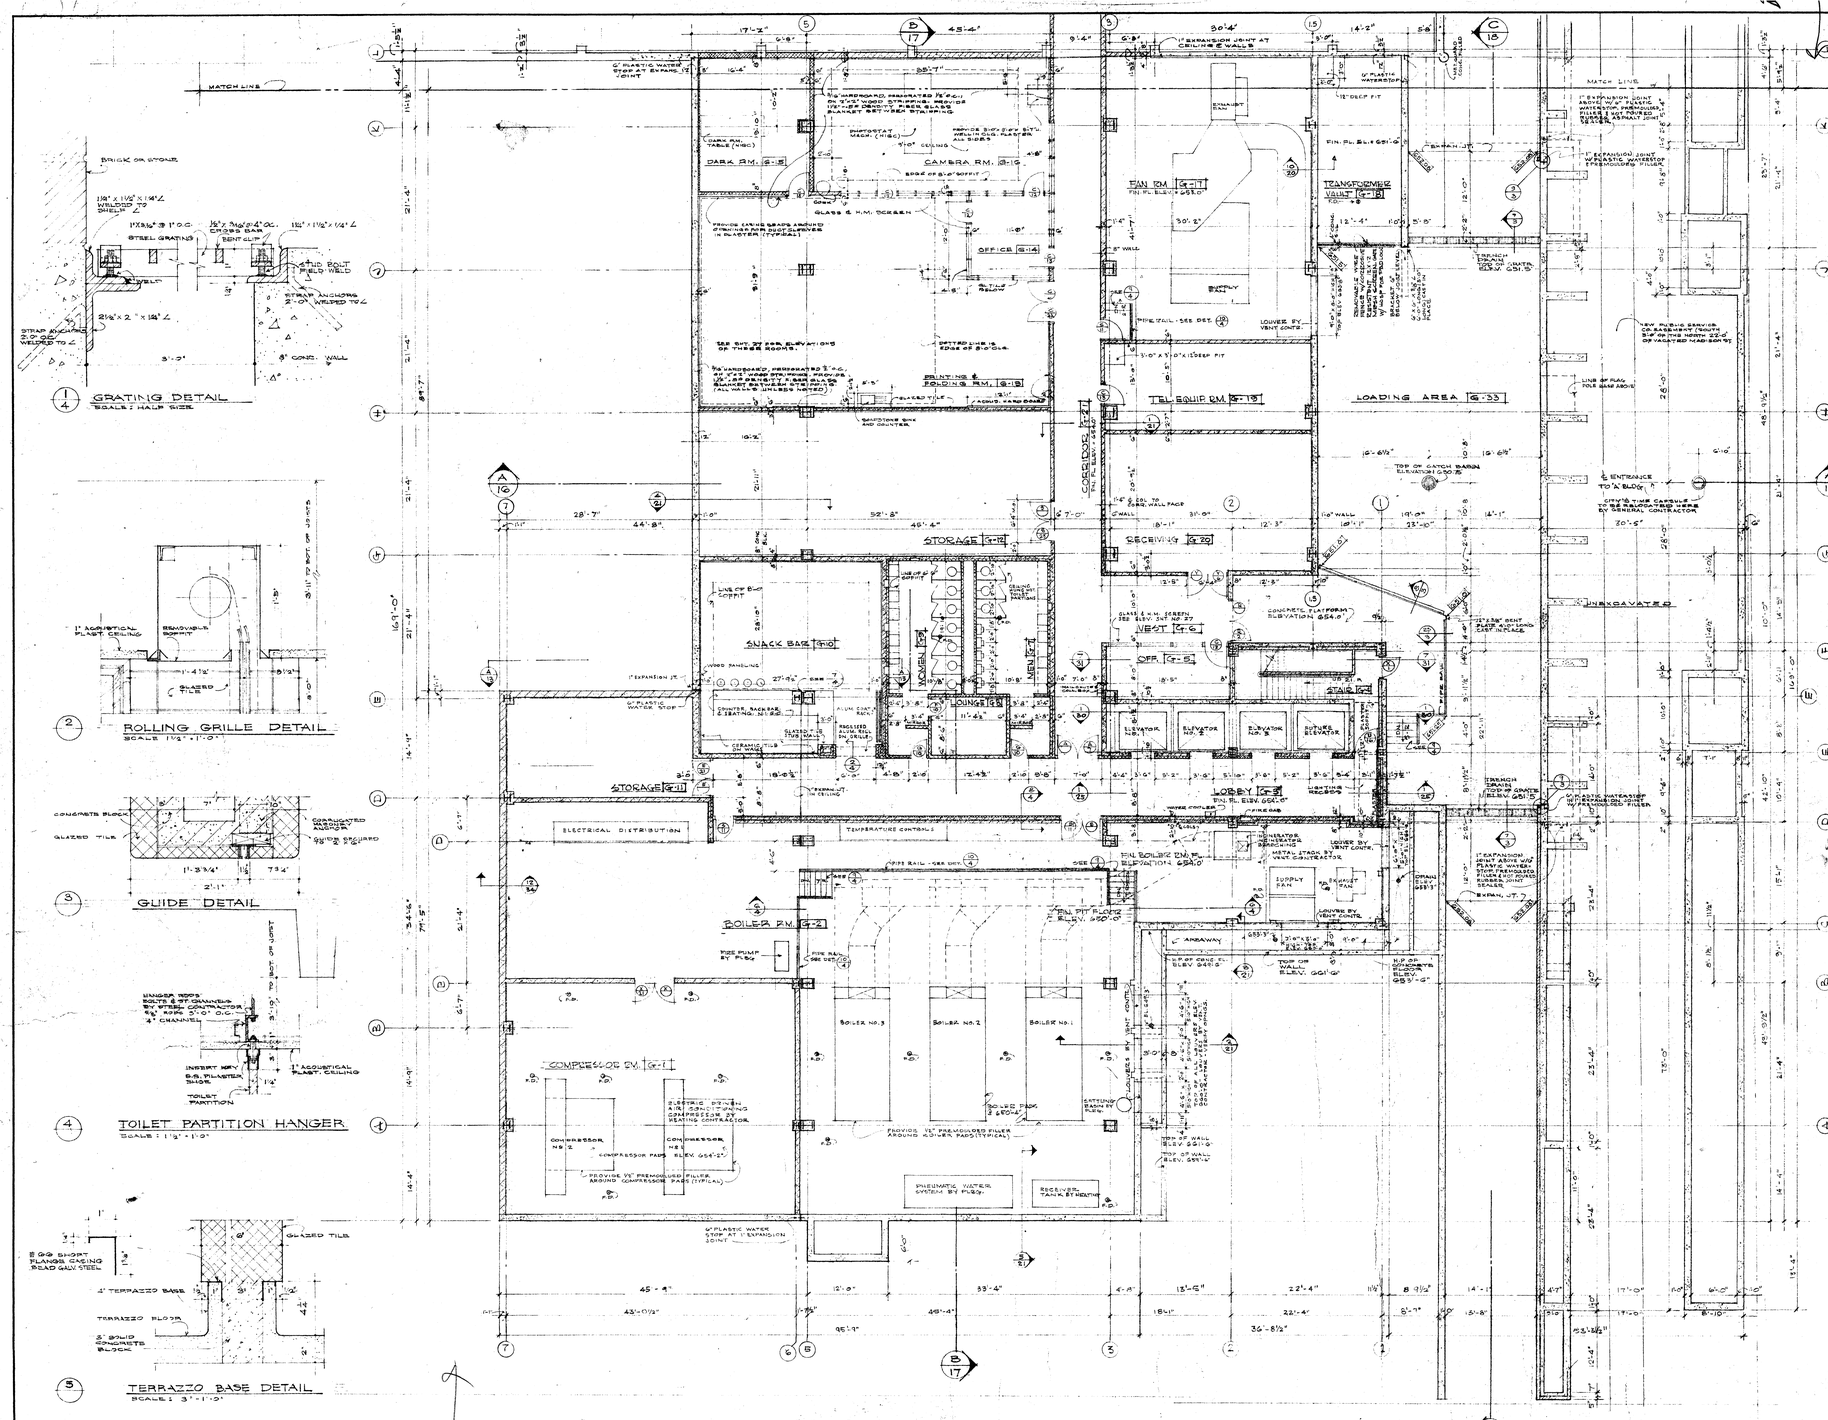

GROUND FLOOR
SCALE: 1/8" = 1'-0"

1/4 GRATING DETAIL
SCALE: HALF SIZE

2 ROLLING GRILLE DETAIL
SCALE: 1½" = 1'-0"

3 GUIDE DETAIL

4 TOILET PARTITION HANGER
SCALE: 1½" = 1'-0"

5 TERRAZZO BASE DETAIL
SCALE: 3" = 1'-0"

ROOM FINISH SCHEDULE

NO	ROOM	BASE	FLOOR	WALLS NORTH	WALLS SOUTH	WALLS EAST	WALLS WEST	CEILING MATERIAL	CEILING HGT	REMARKS
G-1	COMPRESSOR	—	CONCRETE	CONCRETE BLK. & CONC. BLK.	CONC. BLK.	CONCRETE	CONC. BLK.	EXPOSED		
G-2	BOILER RM.	—	CONCRETE	CONCRETE	CONCRETE CONC. BLK.	CONCRETE CONC. BLK.	CONCRETE CONC. BLK.	EXPOSED		SEE SECTIONS 4/4 & 5/4
G-3	LOBBY	TERRAZZO	TERRAZZO	TERRAZZO & GLAZED TILE	GLAZED TILE	GLAZED T. & CONC. BLK.	GLAZED TILE & CONC. BLK.	ACOUS. PLAS.	8'-0"	SEE SECTIONS 4/4 & 5/4
G-4	STAIR	RUBBER STAIR	CONCRETE	CONCRETE & CONC. BLK.	CONCRETE & CONC. BLK.	PLAS. / CONC. & CONC. BLK.	CONCRETE & CONC. BLK.	ACOUS. PLAS.	VARIES	PIG. PLASTER & EXPOSED SEE SECTION 4/4
G-5	OFFICE	2" RUBBER	1/8" VINYL ASB.	CONCRETE & CONC. BLK.	CONCRETE & CONC. BLK.	CONCRETE & CONC. BLK.	CONC. BLK. & WIRE GLASS SCREEN	ACOUS. PLAS.	8'-0"	
G-6	VEST.	2" RUBBER	1/8" VINYL ASB.	CONCRETE	—	CONC. BLK. & MET. SCR.	CONC. BLK.	ACOUS. PLAS.	8'-0"	SEE ELEVATIONS SHT. NO. 5 & 6
G-7	MEN	TERRAZZO	TERRAZZO	GLAZED T. & 1/2" PLAS.	GLAZED T.	GLAZED T.	GLAZED T.	ACOUS. PLAS.	8'-0"	SEE ELEVATIONS SHT. NO. 5 & 6
G-8	LOUNGE	TERRAZZO	TERRAZZO	PLASTER	PLASTER	PLASTER	PLASTER	ACOUS. PLAS.	8'-0"	SEE SECTION 4/4
G-9	WOMEN	TERRAZZO	TERRAZZO	GLAZED T.	GLAZED T. & 1/2" PLAS.	GLAZED T.	GLAZED T.	ACOUS. PLAS.	8'-0"	SEE ELEVATIONS SHT. NO. 5 & 6
G-10	SNACK BAR	TERRAZZO	TERRAZZO	1/2" PLAS. PAINTED ACOUS. PLAS.	NO FINISH, REFINISH T. ACOUS. PLAS.	GLAZED T. CERAMIC T. ACOUS. PLAS.	GLAZED T. CERAMIC T. ACOUS. PLAS.	ACOUS. PLAS.	8'-0"	SEE ELEVATIONS SHT. NO. 5 & 6
G-11	STORAGE	—	CONCRETE	CONC. BLK.	CONC. BLK.	CONC. BLK.	CONC. BLK.	EXPOSED		
G-12	STORAGE	—	CONCRETE	CONC. BLK.	CONCRETE	CONC. BLK. CONCRETE	CONC. BLK. CONCRETE	EXPOSED		SEE SECTIONS 3/4 & 4/4
G-13	PRINTING & FOLDING	2" RUBBER	CONCRETE	PERF. HARDBOARD & ACOUS. PLAS. PAINTED	ACOUS. PLAS. PERF. HARD BD.	ACOUS. PLAS. PERF. HARD BD.	ACOUS. PLAS. PERF. HARD BD. & WIRE GLASS SCREEN	ACOUS. PLAS. EXPOSED	8'-0"	SEE ELEVATIONS, CEILING PLAN & SECTION 4/4
G-14	OFFICE	2" RUBBER	1/8" VINYL ASB.	MET. & GL. SCREEN CONC. BLK.	MET. & GL. SCREEN CONC. BLK.	MET. & GL. SCREEN CONC. BLK.	METAL & GLASS SCREEN	ACOUS. PLAS.	8'-0"	SEE ELEVATIONS SHT. NO. 5 & 6
G-15	DARK ROOM	2" RUBBER	CONCRETE	GLAZED T.	GLAZED T.	GLAZED T.	GLAZED T.	ACOUS. PLAS.	8'-0"	
G-16	CAMERA ROOM	2" RUBBER	CONCRETE	PERF. HARD BD. WITH GL. SCREEN & ACOUS. PLAS.	PERF. HARD BD. WITH GL. SCREEN & ACOUS. PLAS.	MET. & GL. SCREEN ACOUS. PLAS.	PERF. HARD BD. WITH GL. SCREEN & ACOUS. PLAS.	ACOUS. PLAS.	8'-0" 11'-0"	SEE SECTION 3/4
G-17	FAN ROOM	—	CONCRETE	CONCRETE	CONC. BLK. CONCRETE	CONC. BLK.	CONC. BLK. CONCRETE	EXPOSED		
G-18	TRANSFORMER	—	CONCRETE	CONCRETE	CONCRETE	WIRE FENCE	CONCRETE	EXPOSED		UNPAINTED CONCRETE SEE SECTION 3/4
G-19	TEL. RM.	—	CONCRETE	CONCRETE	CONC. BLK. CONCRETE	CONC. BLK.	CONC. BLK.	CONC. BLK.		EXPOSED
G-20	RECEIVING	—	CONCRETE	CONCRETE	CONC. BLK. CONCRETE	CONC. BLK. CONCRETE	CONC. BLK.	EXPOSED		SEE ELEVATIONS SHT. NO. 6 & SECTION 3/4
G-21	CORRIDOR	2" RUBBER	1/8" VINYL ASB.	CONC. BLK.	MET. & GL. SCREEN CONC. BLK.	—	—	ACOUS. PLAS.	8'-0"	SEE ELEVATIONS SHTS. NO. 5 & 6 & SECTION 3/4
G-33	LOADING	—	CONCRETE	CONCRETE	CONCRETE	CONCRETE, MET. RAIL	CONCRETE, WIRE FENCE	EXPOSED		SEE ELEVATIONS, SHT. NO. 5 & SECTIONS 3/4 & 4/4

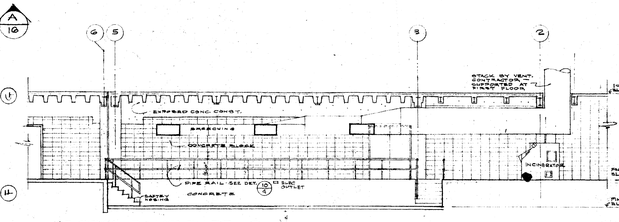

SECTION BOILER RM. PIT. 6
SCALE: 1/8" = 1'-0"

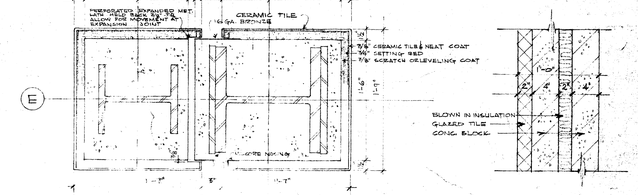

PLAN AT ... E-5 & E-6 7/4
SCALE: 1/2" = 1'-0"

WALL SECTION AT BOILER RM. 8/4
SCALE: 1/2" = 1'-0"

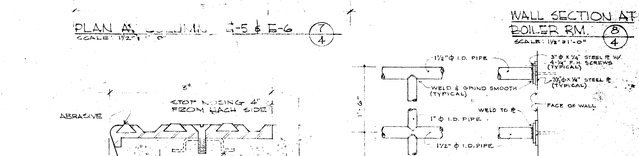

TYPICAL NON-SKID NOSING DETAIL 9/4
SCALE: FULL SCALE

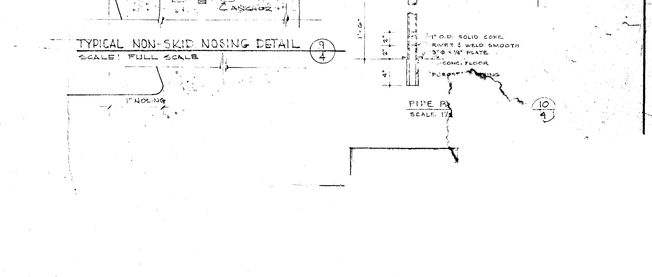

PIPE R... 10/4
SCALE: 1/2"

COUNTY COUNTY

COUNTY AND ARCHITECT

CONSUL
CONSUL
PROJEC
DRAW
G-2