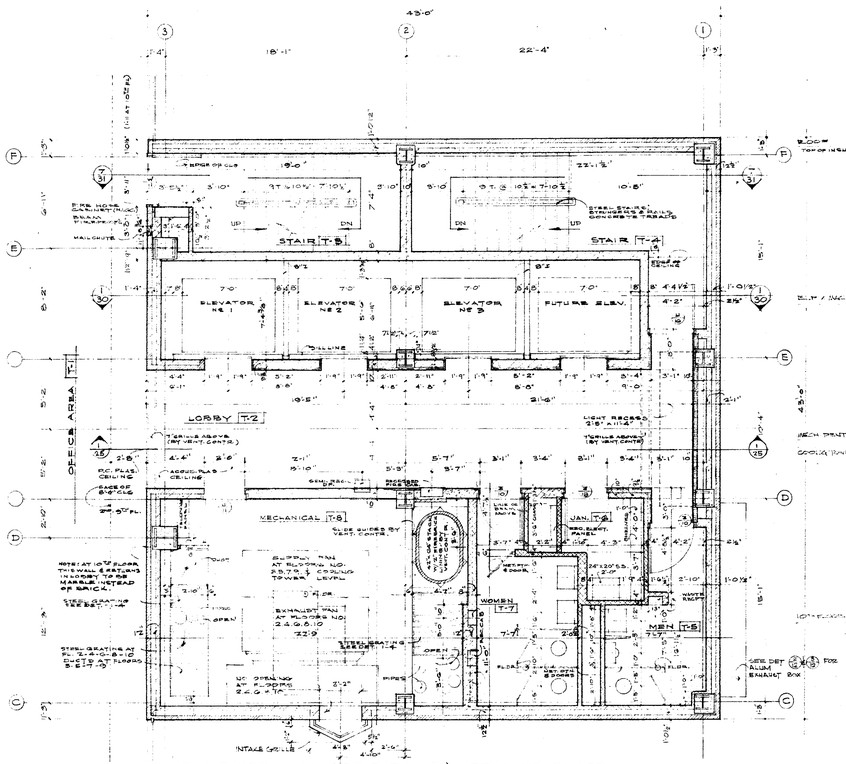

TYPICAL FLOOR PLAN (2nd THRU 10th) - SERVICE SHAFT
SCALE 1/4" = 1'-0"

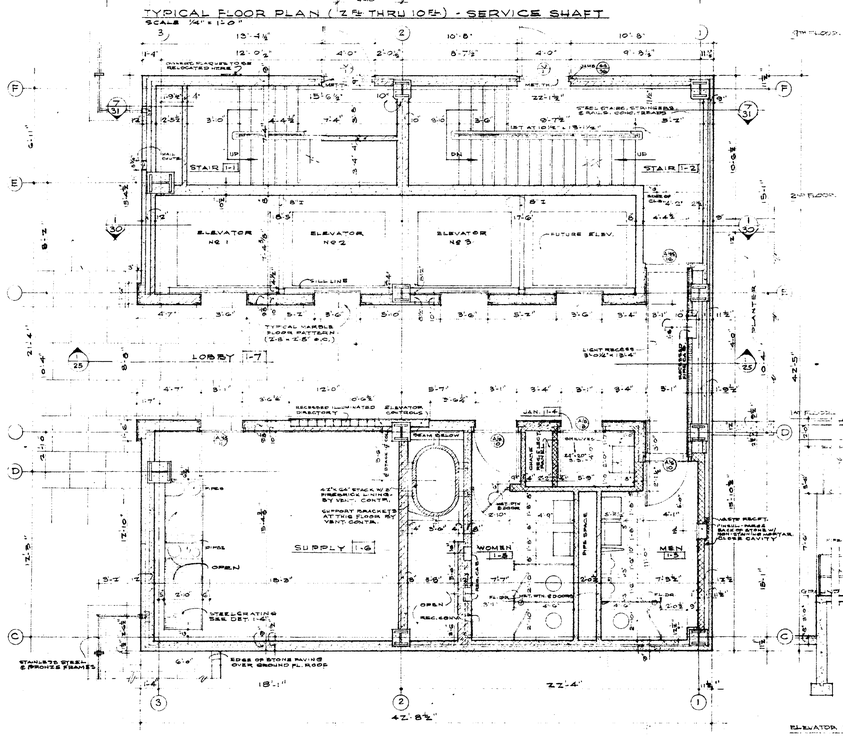

FIRST FLOOR PLAN - SERVICE SHAFT
SCALE 1/4" = 1'-0"

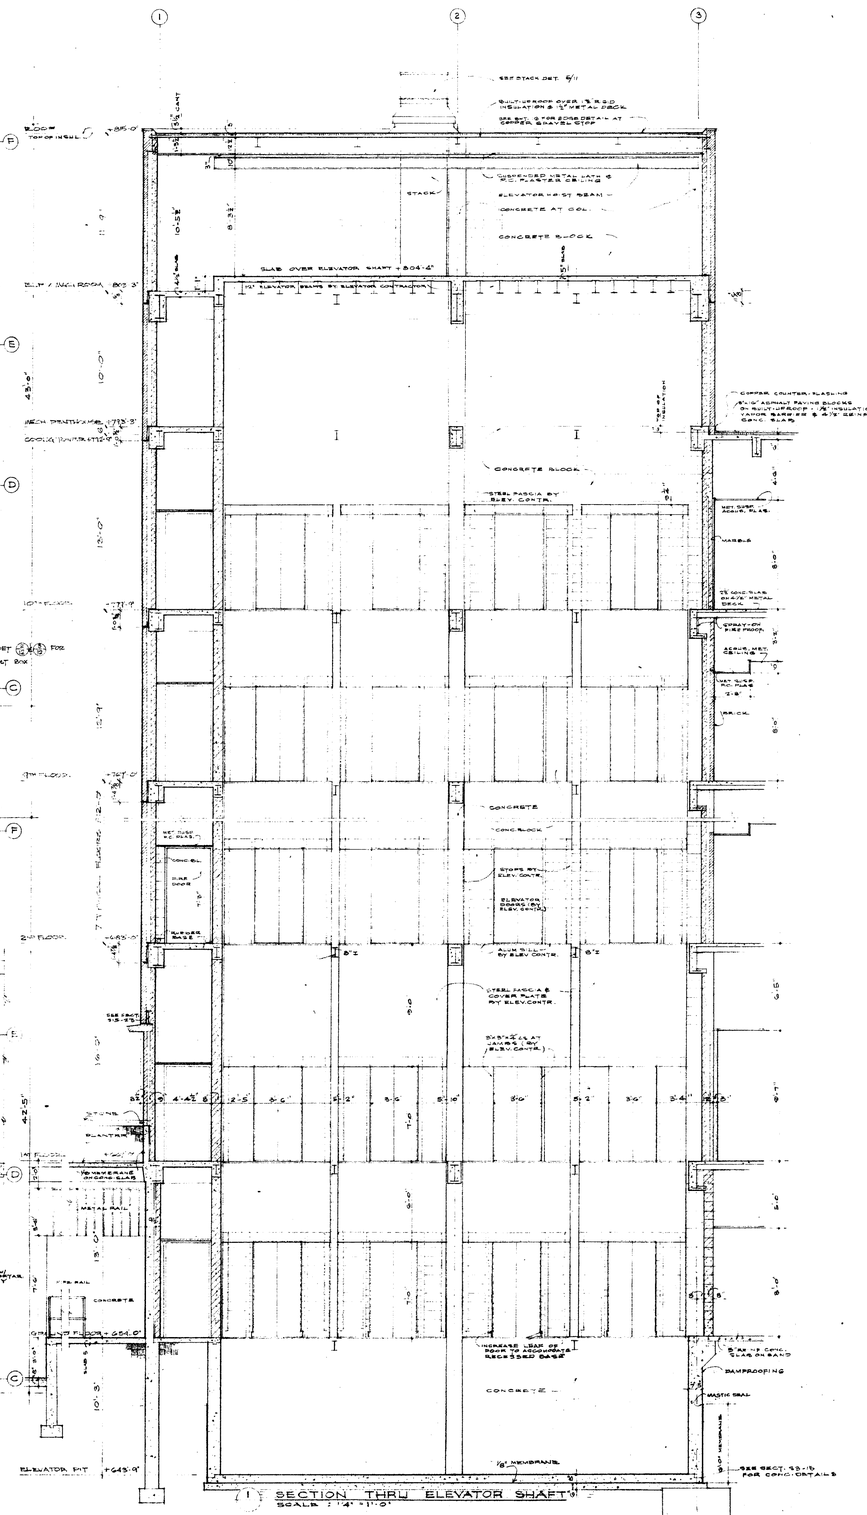

1 SECTION THRU ELEVATOR SHAFT
SCALE: 1/4" = 1'-0"

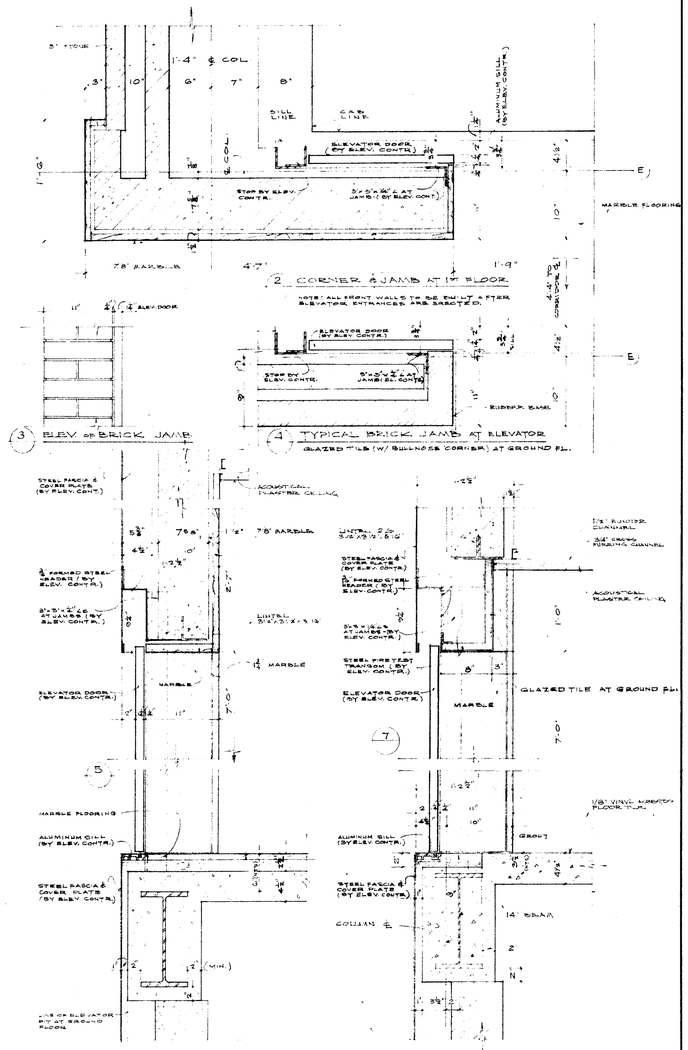

2 CORNER & JAMB AT 1st FLOOR

NOTE: ALL FRONT WALLS TO BE ON LIT AFTER ELEVATOR ENTRANCES ARE SELECTED.

3 ELEV. or BRICK JAMB

4 TYPICAL BRICK JAMB AT ELEVATOR
GLAZED TILE (W/ BULLNOSE CORNER) AT GROUND FL.

5 HEAD & SILL (1st FL.)
SCALE: 1" = 1'-0"

8 TYPICAL HEAD & SILL (EXCEPT 1st FL.)
SCALE: 1" = 1'-0"

COUNTY BUILDING FOR THE LAKE COUNTY PUBLIC BUILDING COMMISSION

COUNTY AND WASHINGTON STREETS — WAUKEGAN, ILLINOIS

ARCHITECTS: W. A. GANSTER, 222 WASHINGTON STREET — A. HENNIGHAUSEN, WAUKEGAN, ILLINOIS

CONSULTING ARCHITECT: BRUNO LUNARDI
CONSULTING ENGINEER: WM. T. BROOKMAN
PROJECT MANAGER: LEONARD WICKLUND

DRAWING TITLE: CORE PLANS, SECTION THRU ELEVATOR SHAFT, ELEVATOR DETAILS

DATE: JUNE 10, 1965 — JOB NO. 6202 — SHEET NO. 30