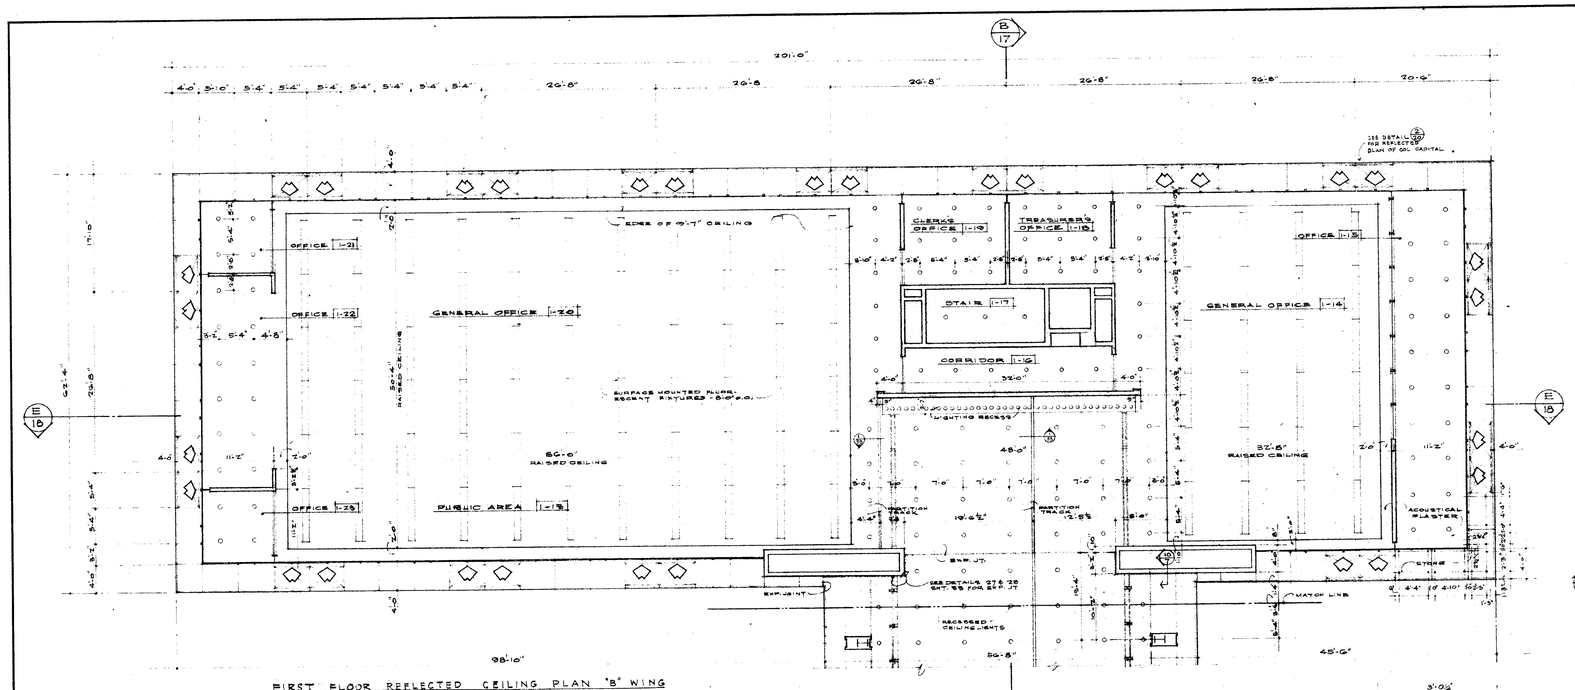

FIRST FLOOR REFLECTED CEILING PLAN 'B' WING
SCALE 1/8" = 1'-0"

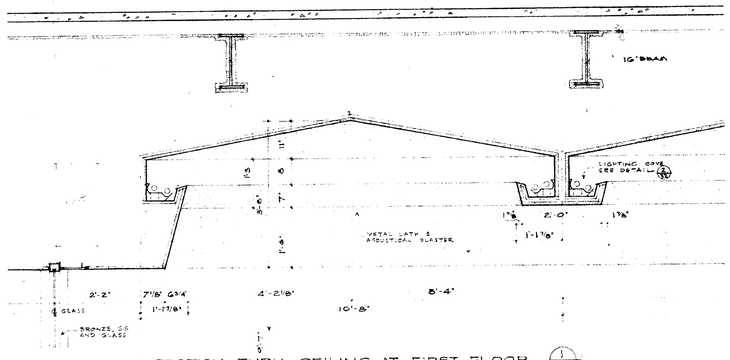

SECTION THRU CEILING AT FIRST FLOOR 1
SCALE: 3/4" = 1'-0"

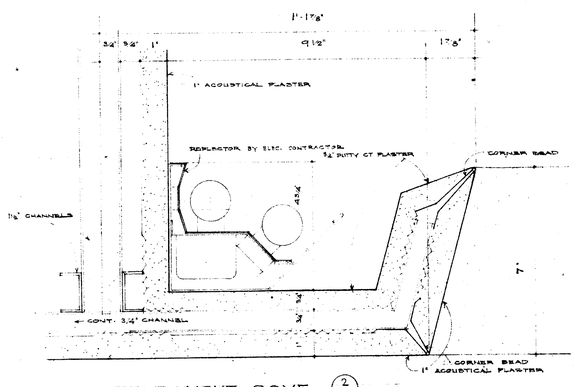

LIGHT COVE 2
SCALE: 1 HALF SIZE

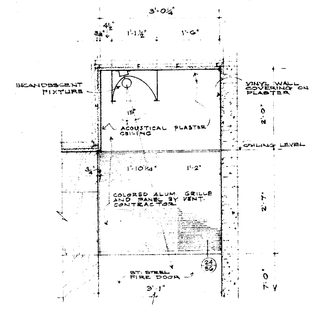

LIGHTING COVE - FIRST FLOOR

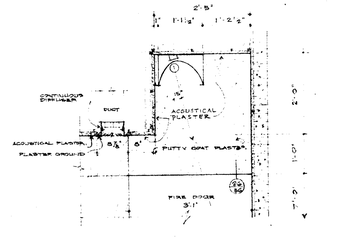

LIGHTING COVE - TYPICAL FLOOR
SCALE: 3/4" = 1'-0"

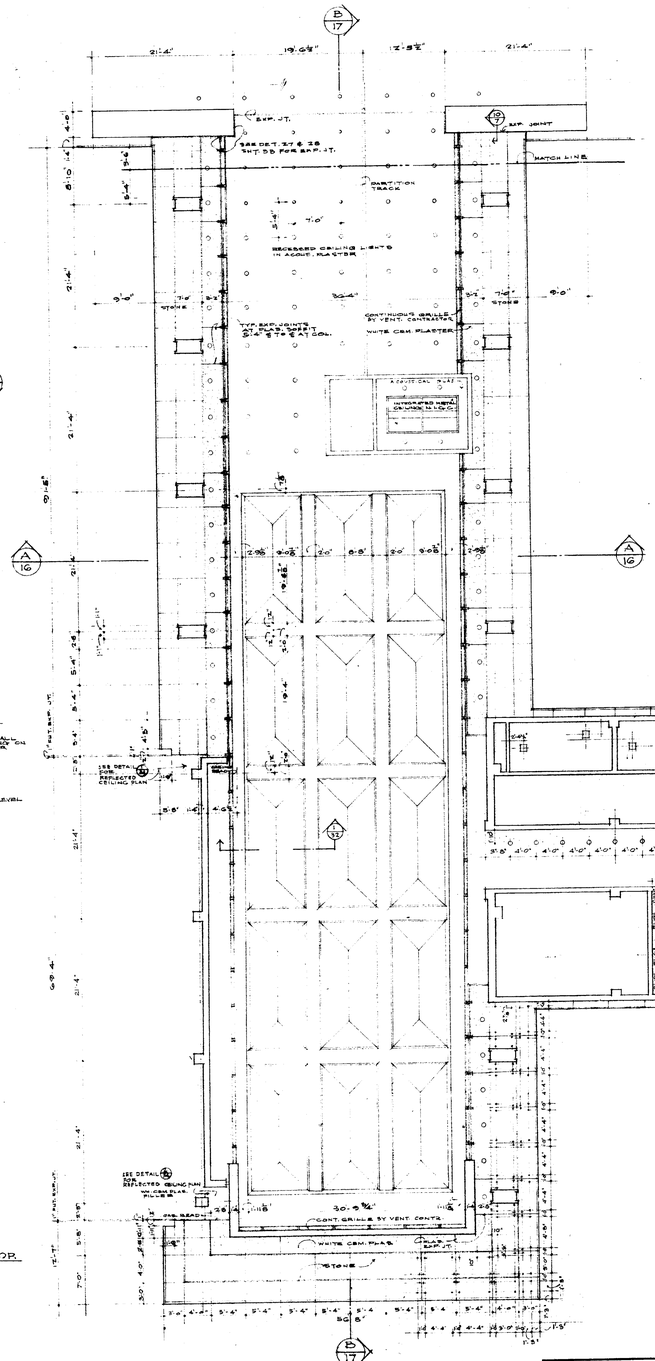

FIRST FLOOR REFLECTED CEILING PLAN 'A' WING
SCALE 1/8" = 1'-0"

COUNTY BUILDING FOR THE LAKE COUNTY PUBLIC BUILDING COMMISSION	
COUNTY AND WASHINGTON STREETS	WAUKEGAN, ILLINOIS
ARCHITECTS: W. A. GANSTER 222 WASHINGTON STREET	A. HENNIGHAUSEN WAUKEGAN, ILLINOIS
CONSULTING ARCHITECT	BRUNO LUNARDI
CONSULTING ENGINEER	WM. T. BROOKMAN
PROJECT MANAGER	LEONARD WICKLUND
DRAWING TITLE: REFLECTED CEILING - FIRST FLOOR	SHEET NO. 32
DATE JUNE 10, 1968	JOB NO. 6202