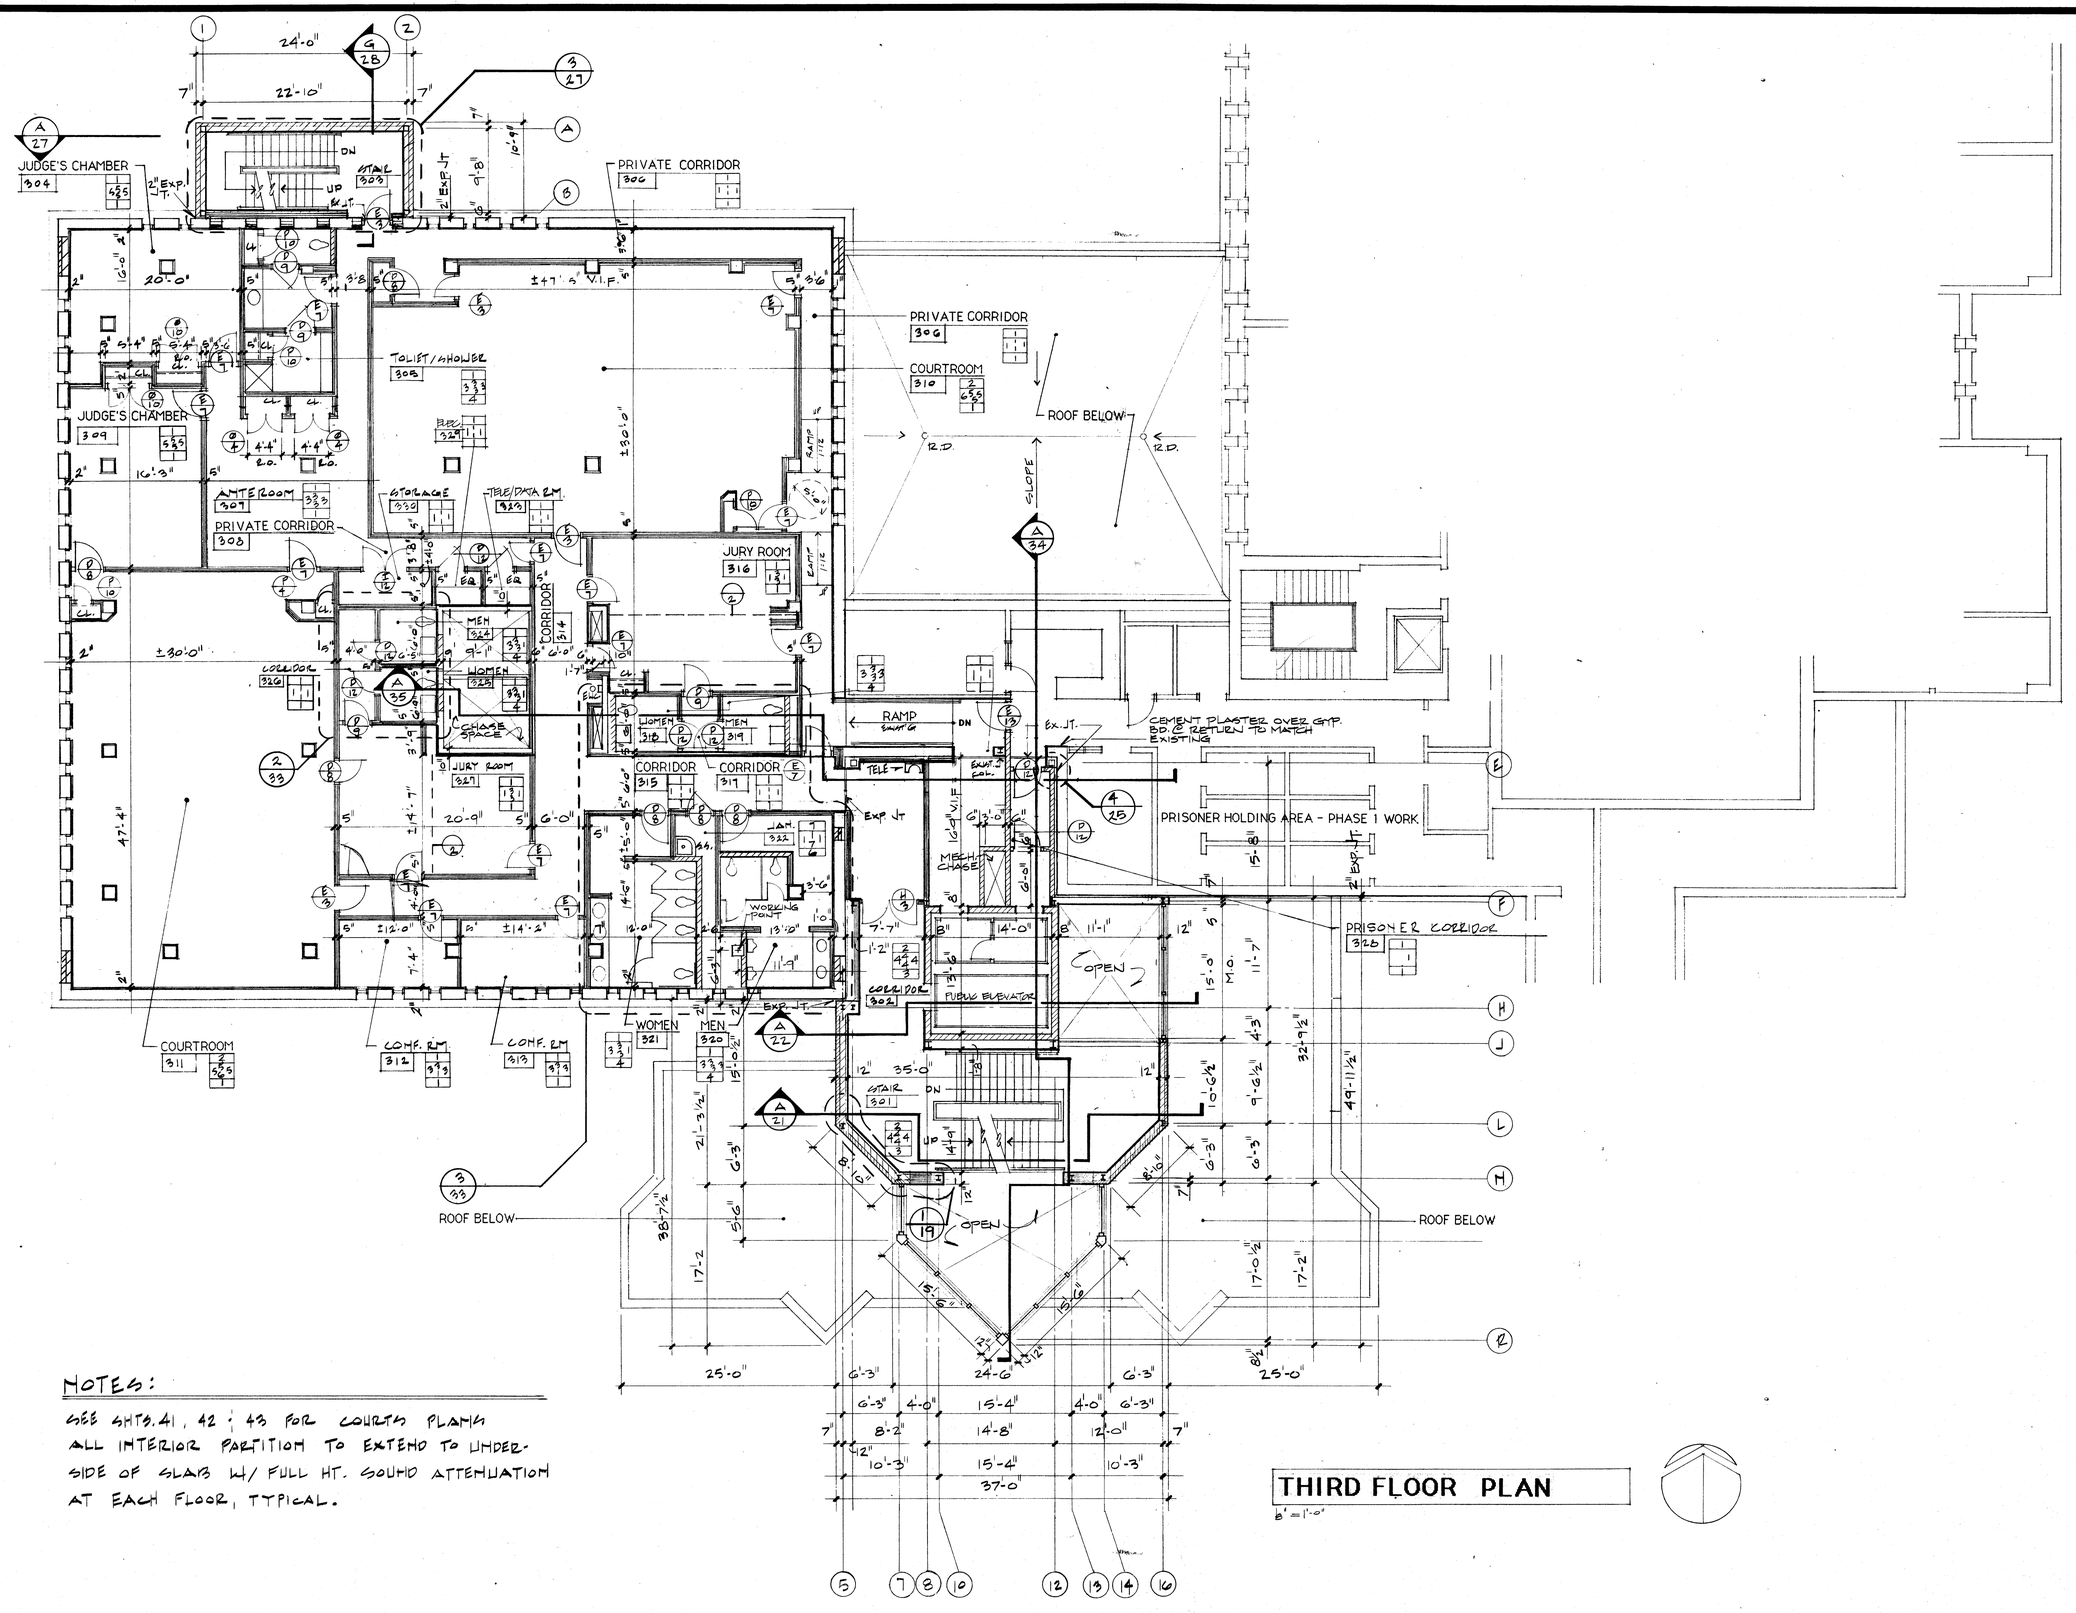

NOTES:

SEE SHTS. 41, 42 & 43 FOR COURTS PLANS
ALL INTERIOR PARTITION TO EXTEND TO UNDER-SIDE OF SLAB W/ FULL HT. SOUND ATTENUATION AT EACH FLOOR, TYPICAL.

THIRD FLOOR PLAN

8' = 1'-0"

REVISIONS	BY

SUTTER & SCHROEDER ARCHITECTS, LIMITED
131 EAST PARK AVENUE • SUITE A
LIBERTYVILLE, IL 60048 708-362-3600
architects • planners • engineers

EXPANSION AND RENOVATIONS TO THE
LAKE COUNTY COURTS FACILITIES
18 NORTH COUNTY WAUKEGAN, IL

DRAWN	RL / PC
CHECKED	
DATE	7-29-93
SCALE	
JOB NO.	5141
SHEET	9 OF 58 SHEETS

TELEDYNE POST 18AL-20 — 24 x 36