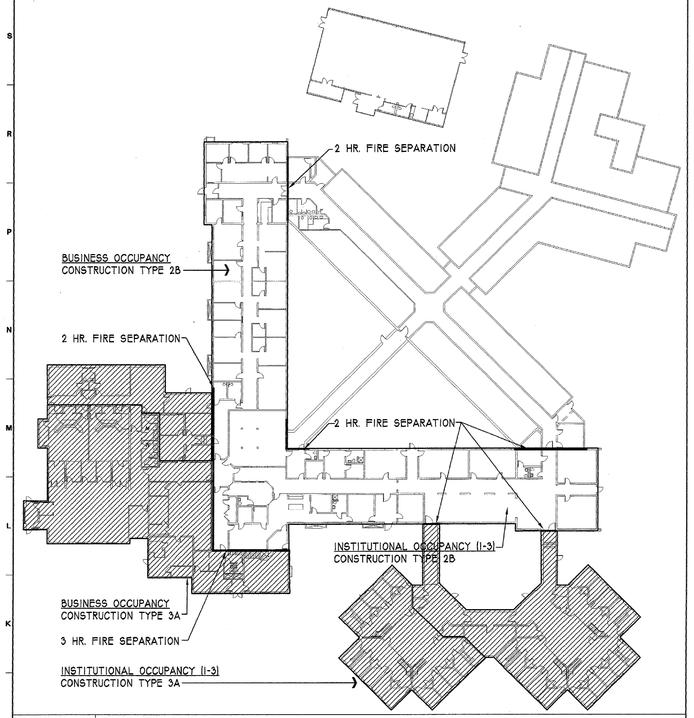

3 OCCUPANCY/CONSTRUCTION TYPE PLAN

A2.0 1/32" = 1'-0"

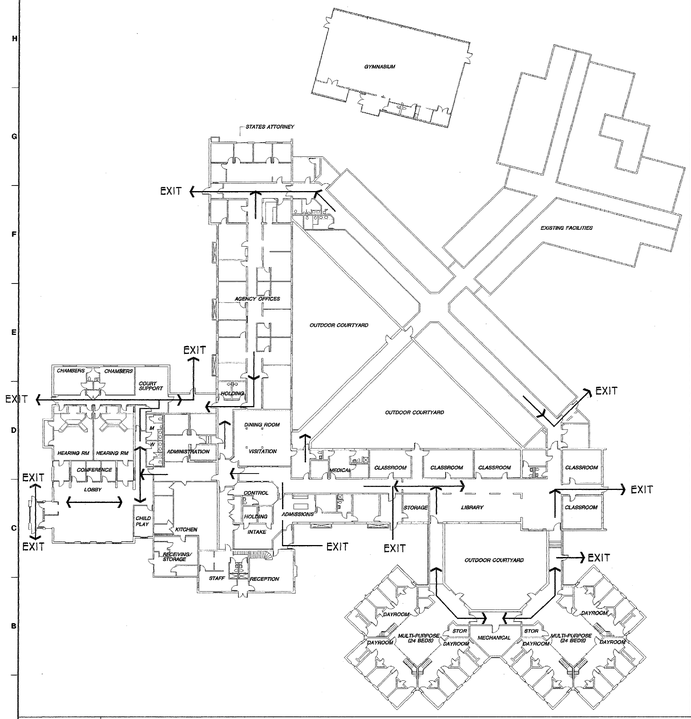

2 FIRE EGRESS PLAN

A2.0 1/32" = 1'-0"

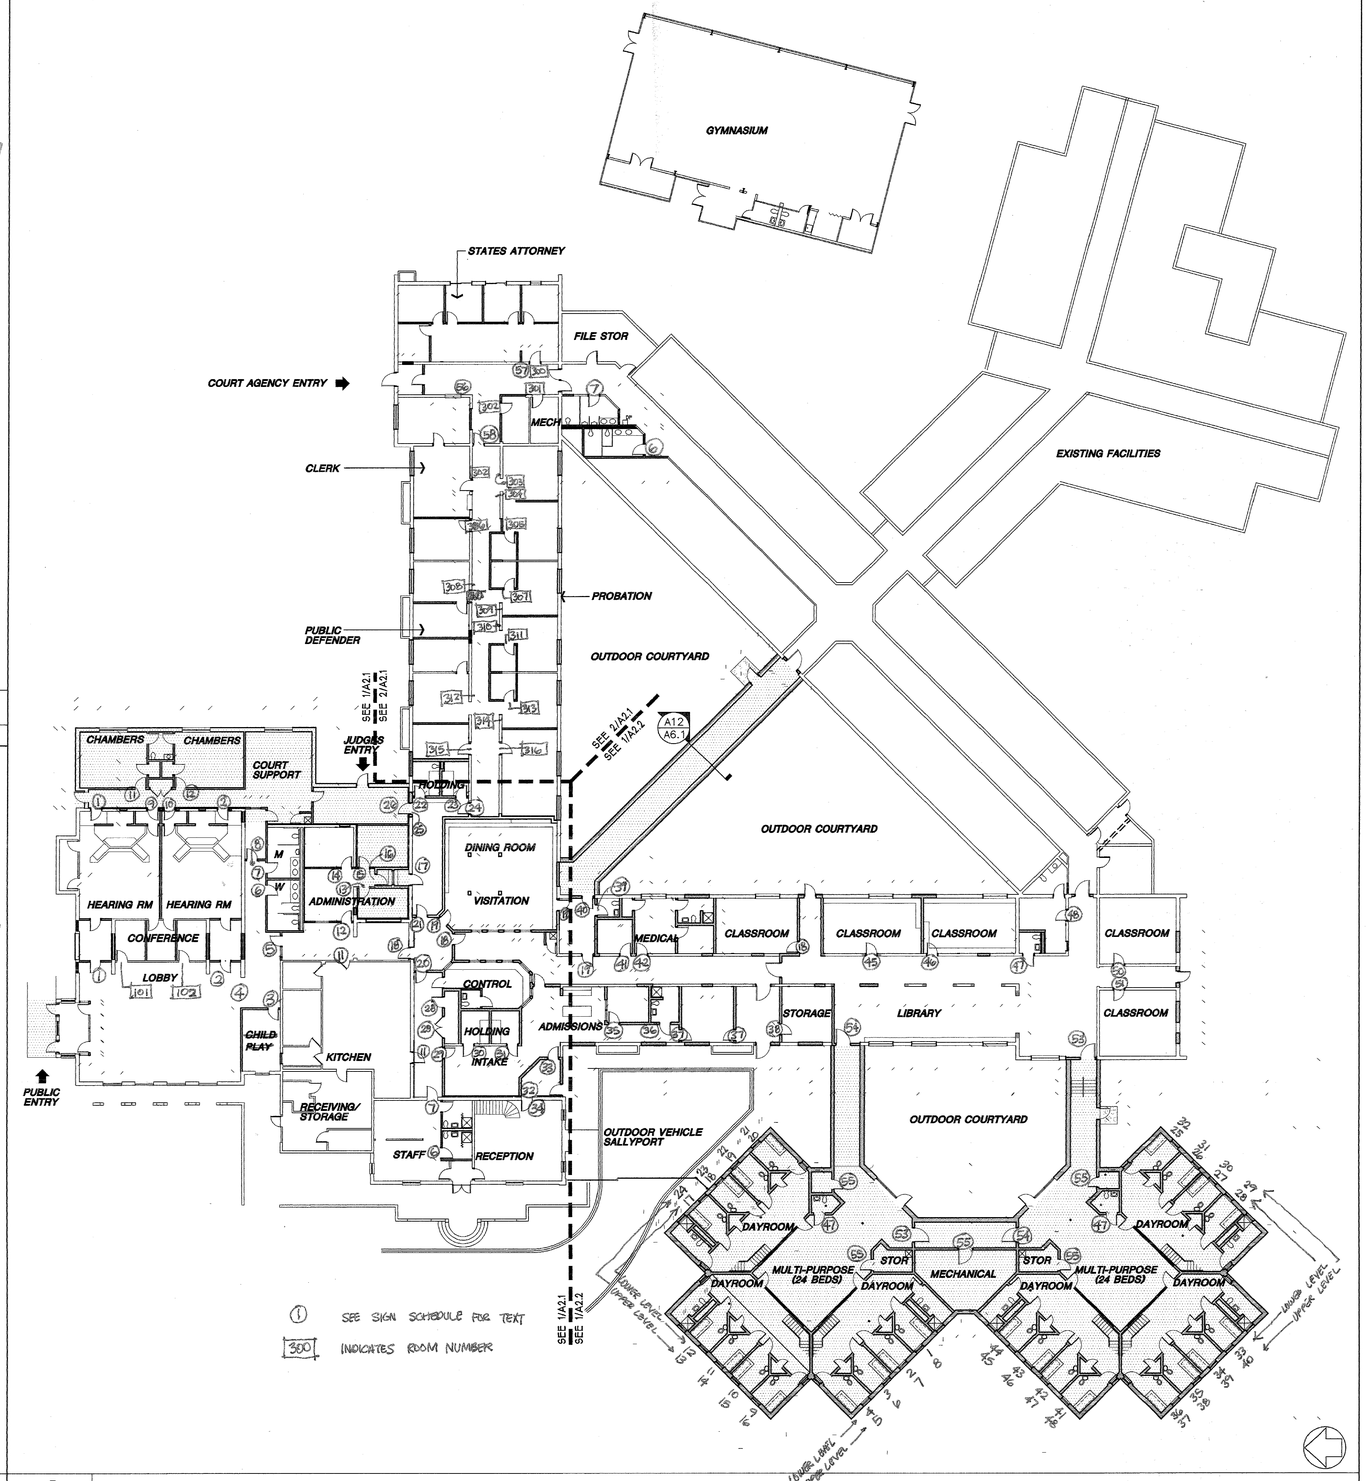

1 REFERENCE PLAN

A2.0 1/16" = 1'-0"

11-15-96 SIGN LOCATIONS
3/14/96 ISSUE FOR CONSTRUCTION
2/9/96 ISSUE FOR DOC REVIEW
2/9/96 ISSUE BID PKG. NO. 3
12/15/95 ISSUE FOR PERMIT
DATE ISSUE

WIGHT & COMPANY
ARCHITECTURE • ENGINEERING • ENVIRONMENTAL
614 Ogden Avenue, Downers Grove, IL 60515-2592

County of Lake
18 North County St.
Waukegan, IL. 60085

Juvenile Detention & Courts Facility
24647 N. Milwaukee
Vernon Hills, IL.

Reference Plan

PROJECT 95-4796
SCALE 1/16" = 1'-0"
DATE 12/15/95
SHEET A2.0