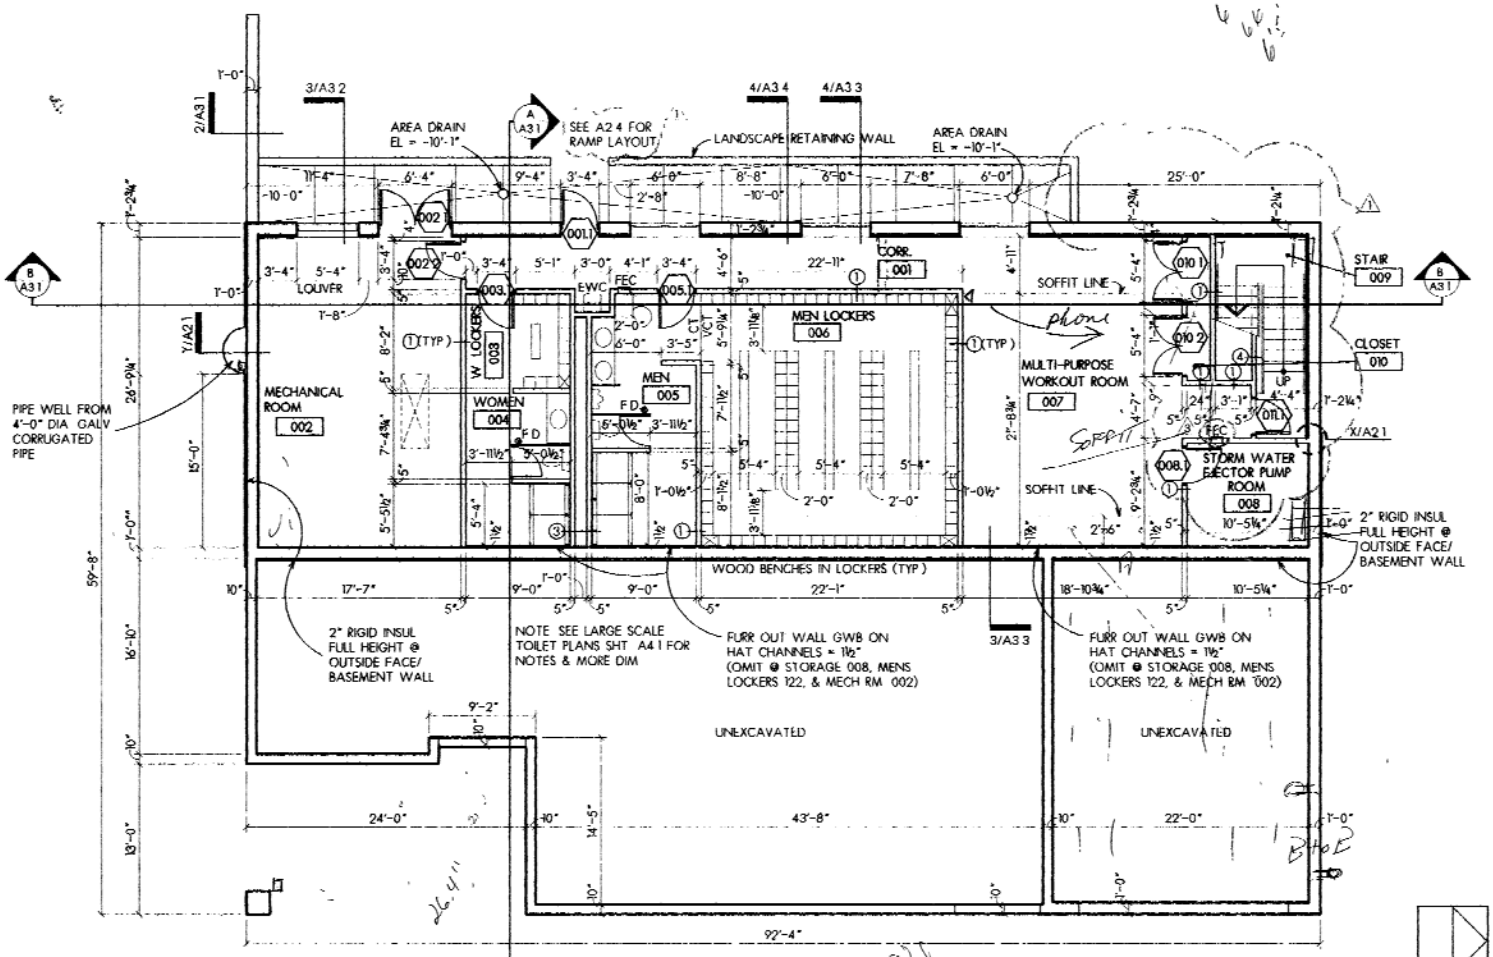

BASEMENT LEVEL PLAN

SCALE 1/8" = 1'-0"

North

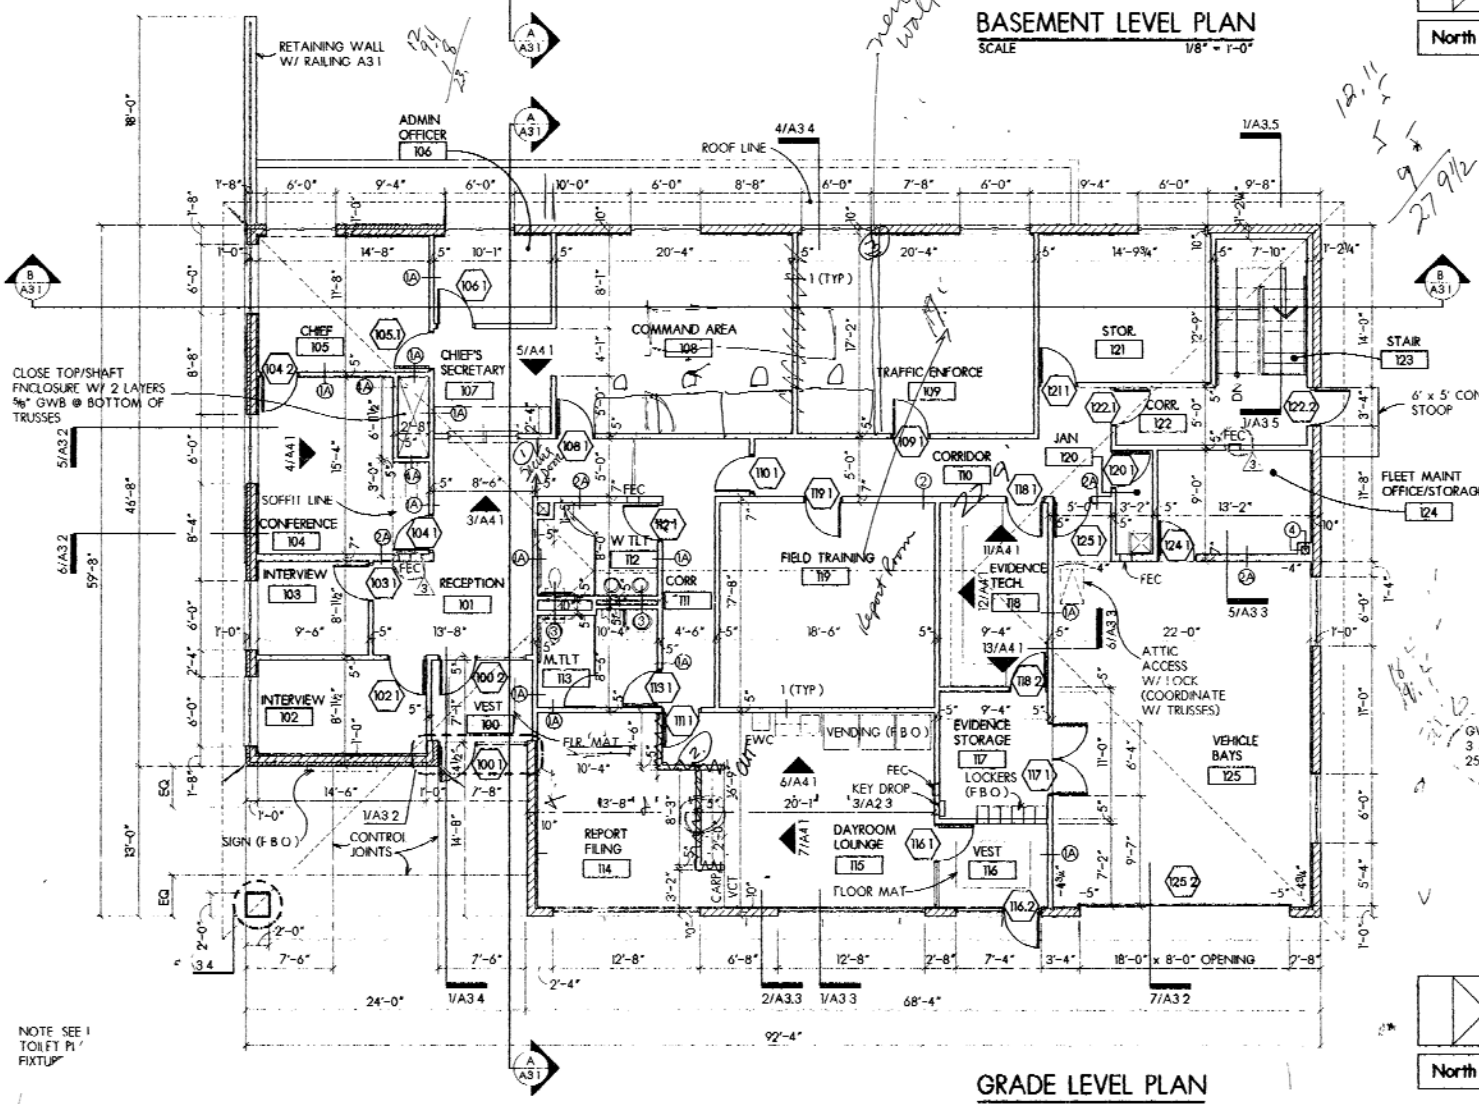

GRADE LEVEL PLAN

SCALE: 1/8" = 1'-0"

North