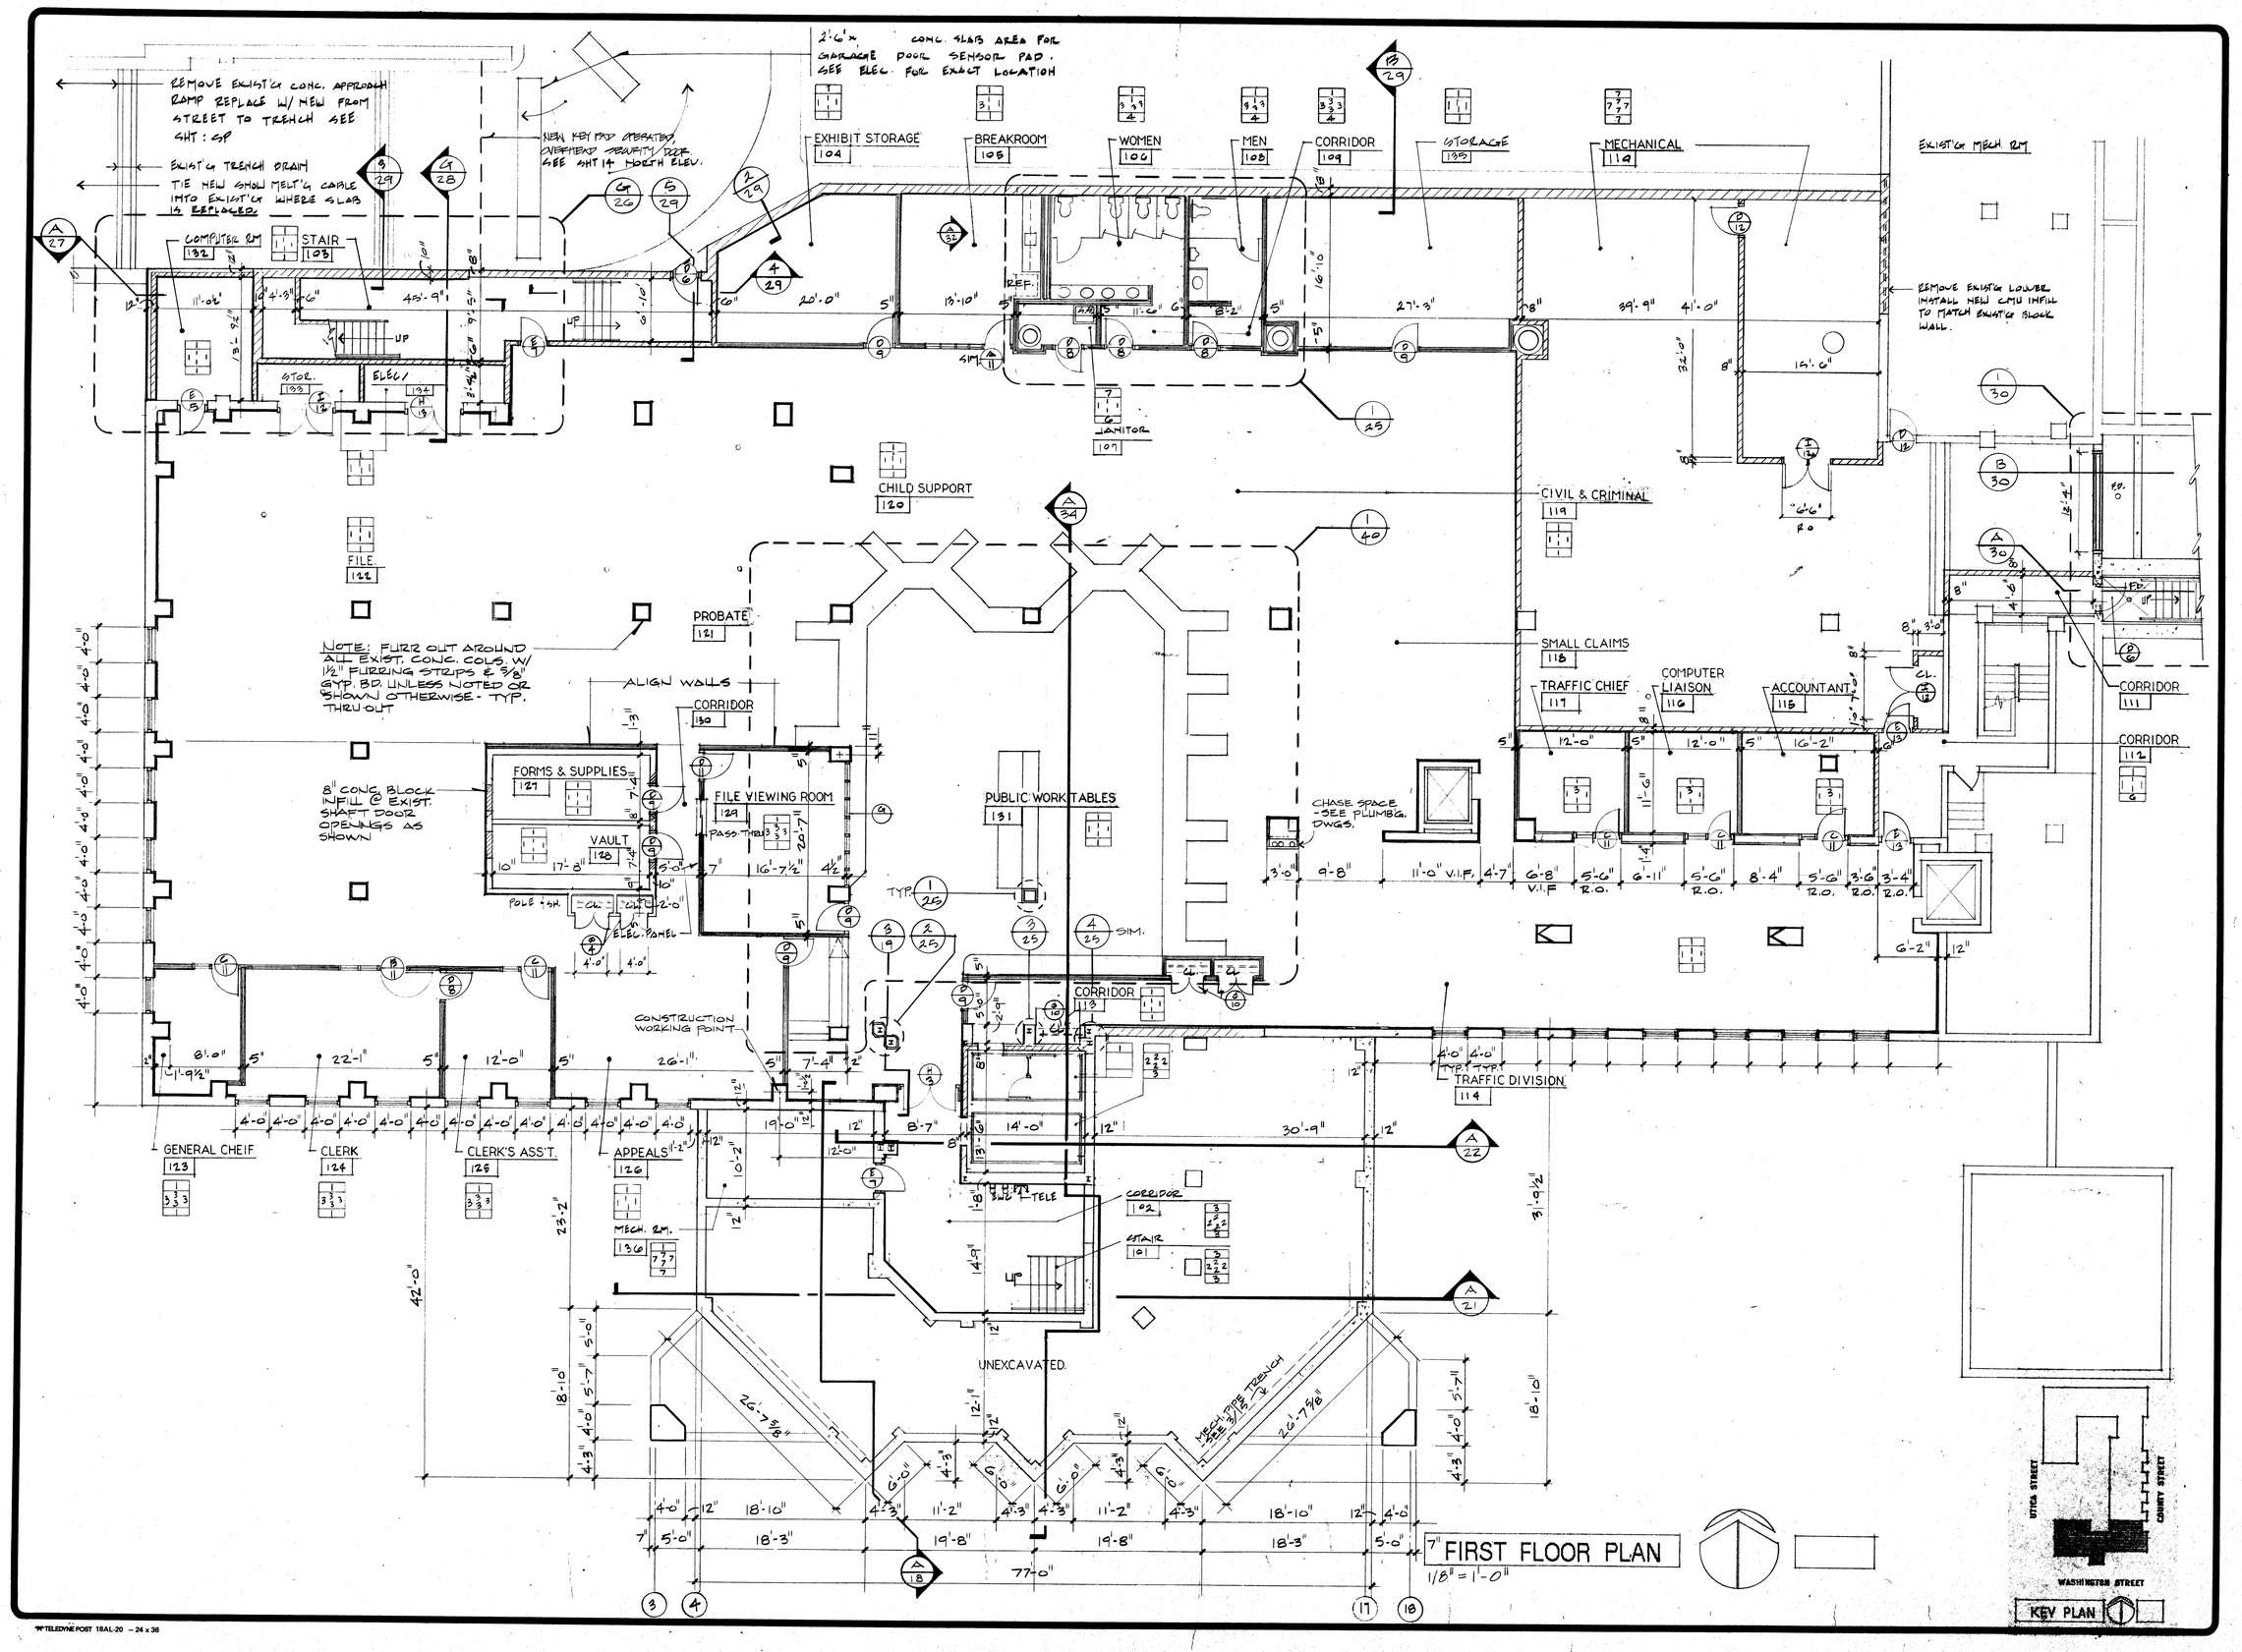

REVISIONS	BY

SUTTER & SCHROEDER ARCHITECTS, LIMITED
131 EAST PARK AVENUE • SUITE A
LIBERTYVILLE, IL 60048 708-362-3600
architects • planners • engineers

EXPANSION AND RENOVATIONS TO THE
LAKE COUNTY COURTS FACILITIES
18 NORTH COUNTY WAUKEGAN, IL

DRAWN	RL/PC
CHECKED	
DATE	7-29-93
SCALE	
JOB NO.	5141
SHEET	7
OF	58 SHEETS

TELEDYNE POST 18AL-20 — 24 x 36