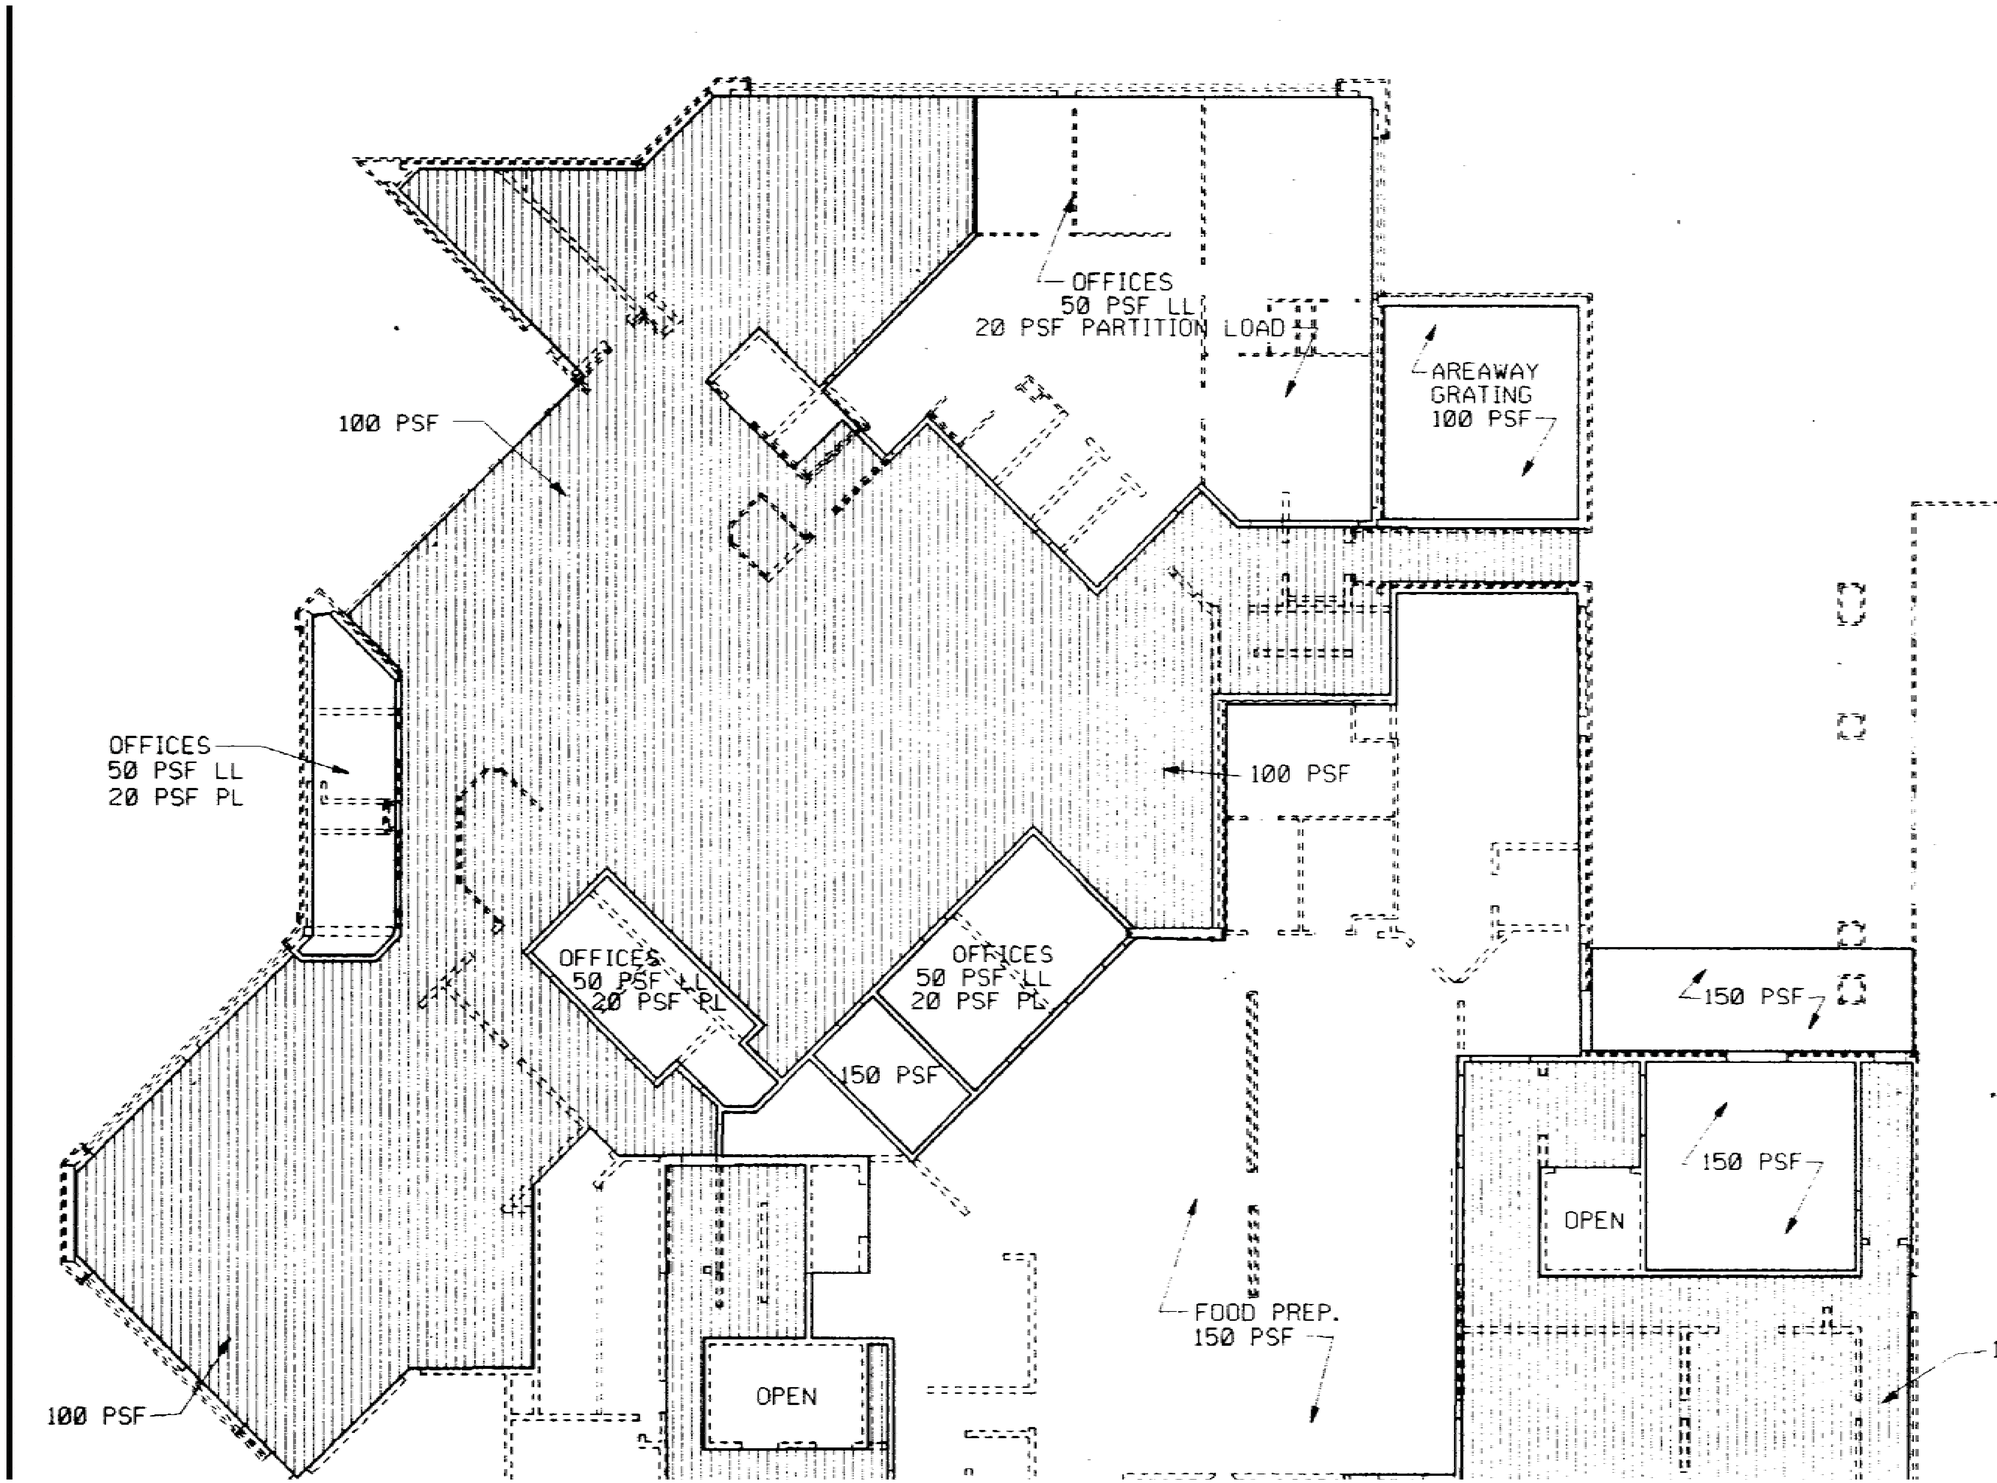
OFFICES
50 PSF LL
20 PSF PARTITION LOAD
AREAWAY
GRATING
100 PSF
100 PSF
OFFICES
50 PSF LL
20 PSF PL
100 PSF
OFFICES
50 PSF LL
20 PSF PL
OFFICES
50 PSF LL
20 PSF PL
150 PSF
150 PSF
150 PSF
OPEN
FOOD PREP.
150 PSF
OPEN
100 PSF