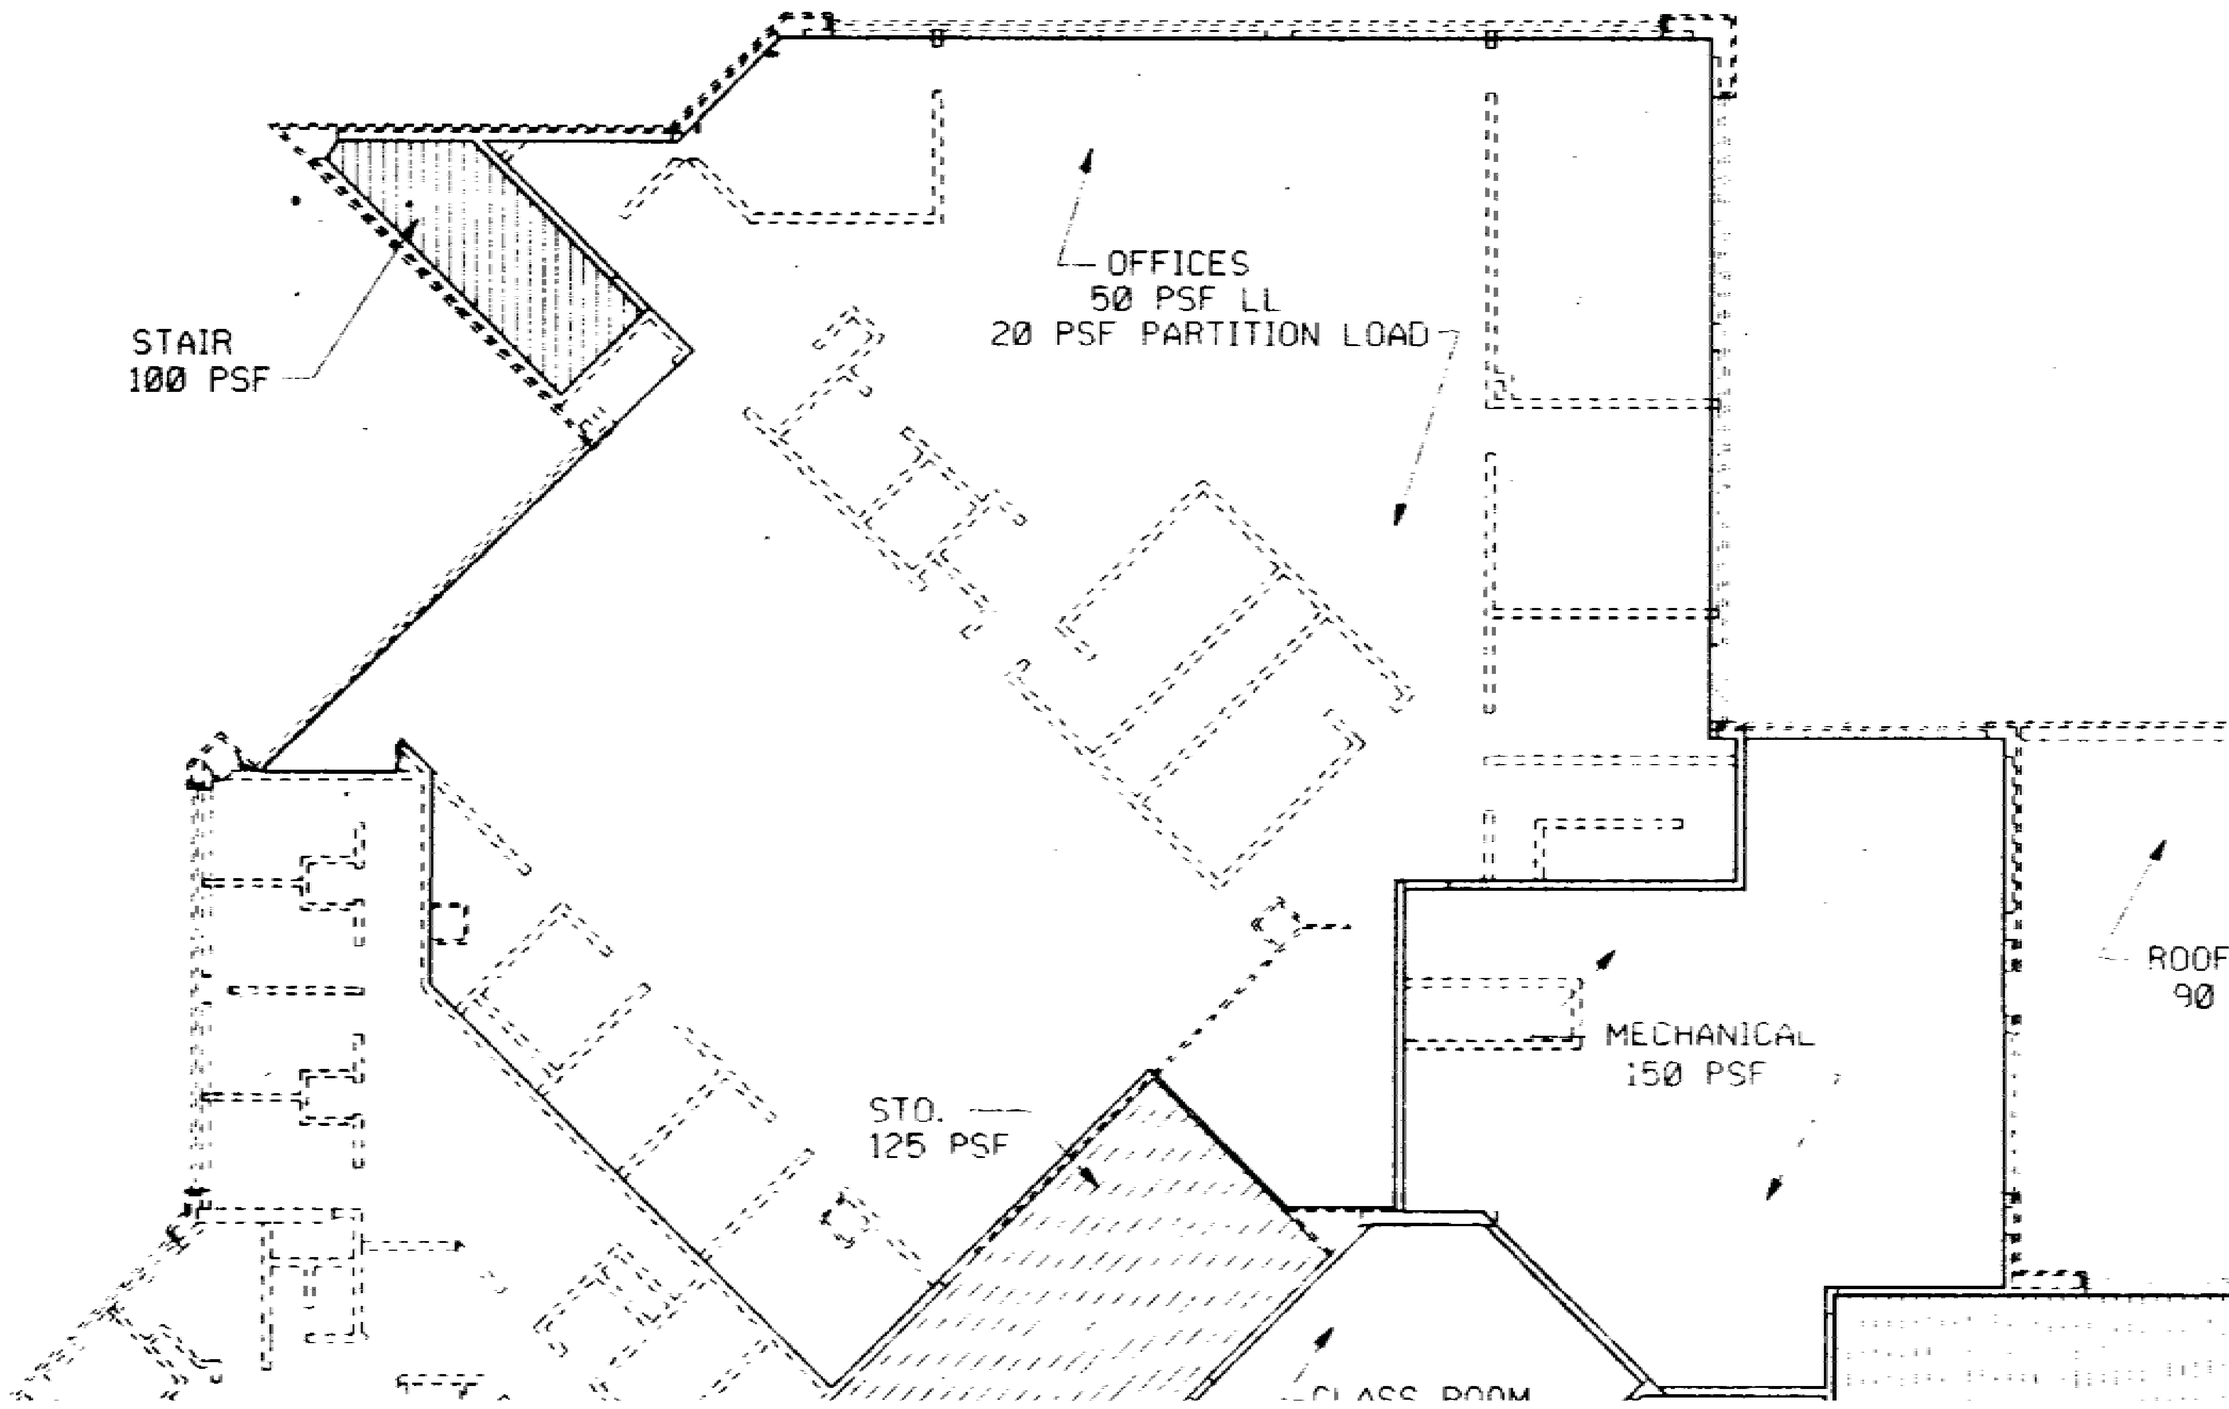
STAIR
100 PSF
OFFICES
50 PSF LL
20 PSF PARTITION LOAD
MECHANICAL
150 PSF
STO.
125 PSF
ROOF
90